IN UNSURVEYED T.5S., R.43E. M.D. MER. NEVADA

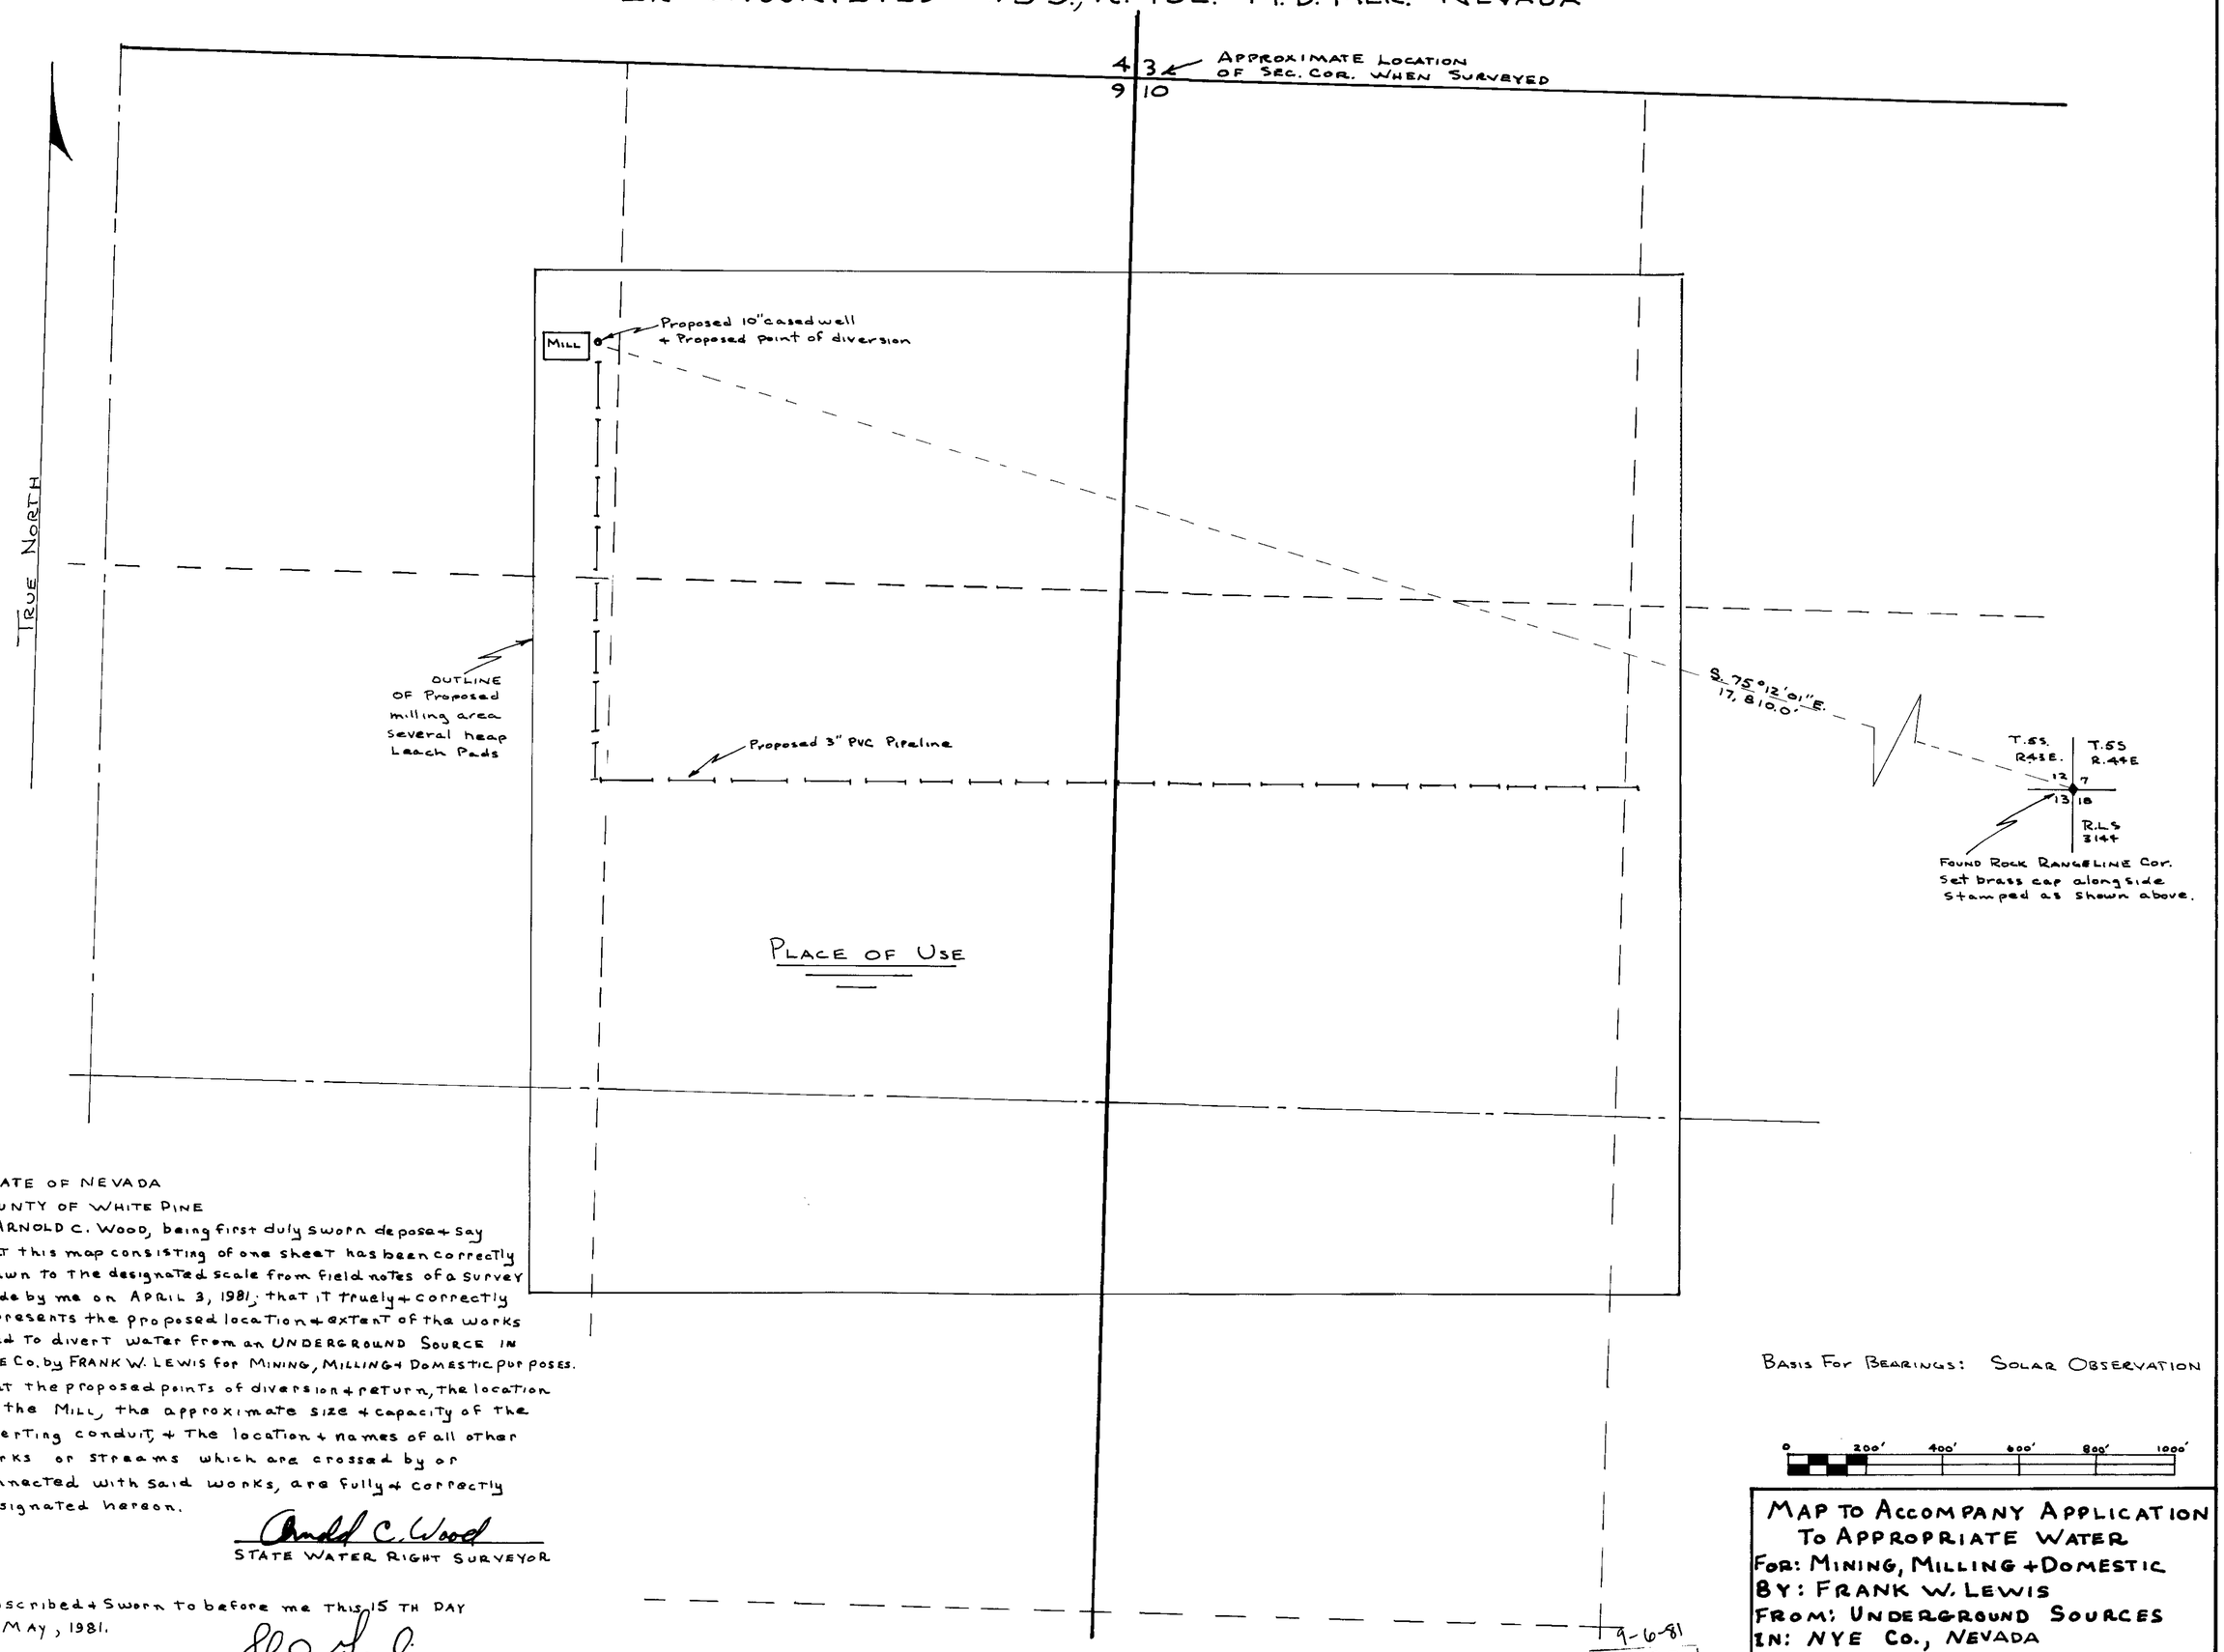

STATE OF NEVADA
COUNTY OF WHITE PINE

I, ARNOLD C. WOOD, being first duly sworn depose + say that this map consisting of one sheet has been correctly drawn to the designated scale from field notes of a survey made by me on APRIL 3, 1981; that it truely + correctly represents the proposed location + extent of the works used to divert water from an UNDERGROUND SOURCE IN NYE Co. by FRANK W. LEWIS for MINING, MILLING + DOMESTIC purposes. That the proposed points of diversion + return, the location of the MILL, the approximate size + capacity of the diverting conduit, + the location + names of all other works or streams which are crossed by or connected with said works, are fully + correctly designated hereon.

Arnold C. Wood
STATE WATER RIGHT SURVEYOR

Subscribed + Sworn to before me this 15 TH DAY of MAY, 1981.

John C. Franklin
NOTARY PUBLIC IN + FOR WHITE PINE Co., NEV.

BASIS FOR BEARINGS: SOLAR OBSERVATION

0 200' 400' 600' 800' 1000'

MAP TO ACCOMPANY APPLICATION TO APPROPRIATE WATER
FOR: MINING, MILLING + DOMESTIC
BY: FRANK W. LEWIS
FROM: UNDERGROUND SOURCES
IN: NYE Co., NEVADA
SCALE 1" = 200'
MAP + SURVEY BY: A.C. WOOD
R.L.S. 3144 MAR. + APR. 1981

43750