Section	Subdivision	Township	Range	Cultivated Acreage	Description
3	Lot 5	T. 14 N.	R. 18 E.	2.88	Grass
10	NENE	T. 14 N.	R. 18 E.	10.33	Grass
10	Lot 1	T. 14 N.	R. 18 E.	6.94	Grass
10	Lot 2	T. 14 N.	R. 18 E.	2.54	Grass

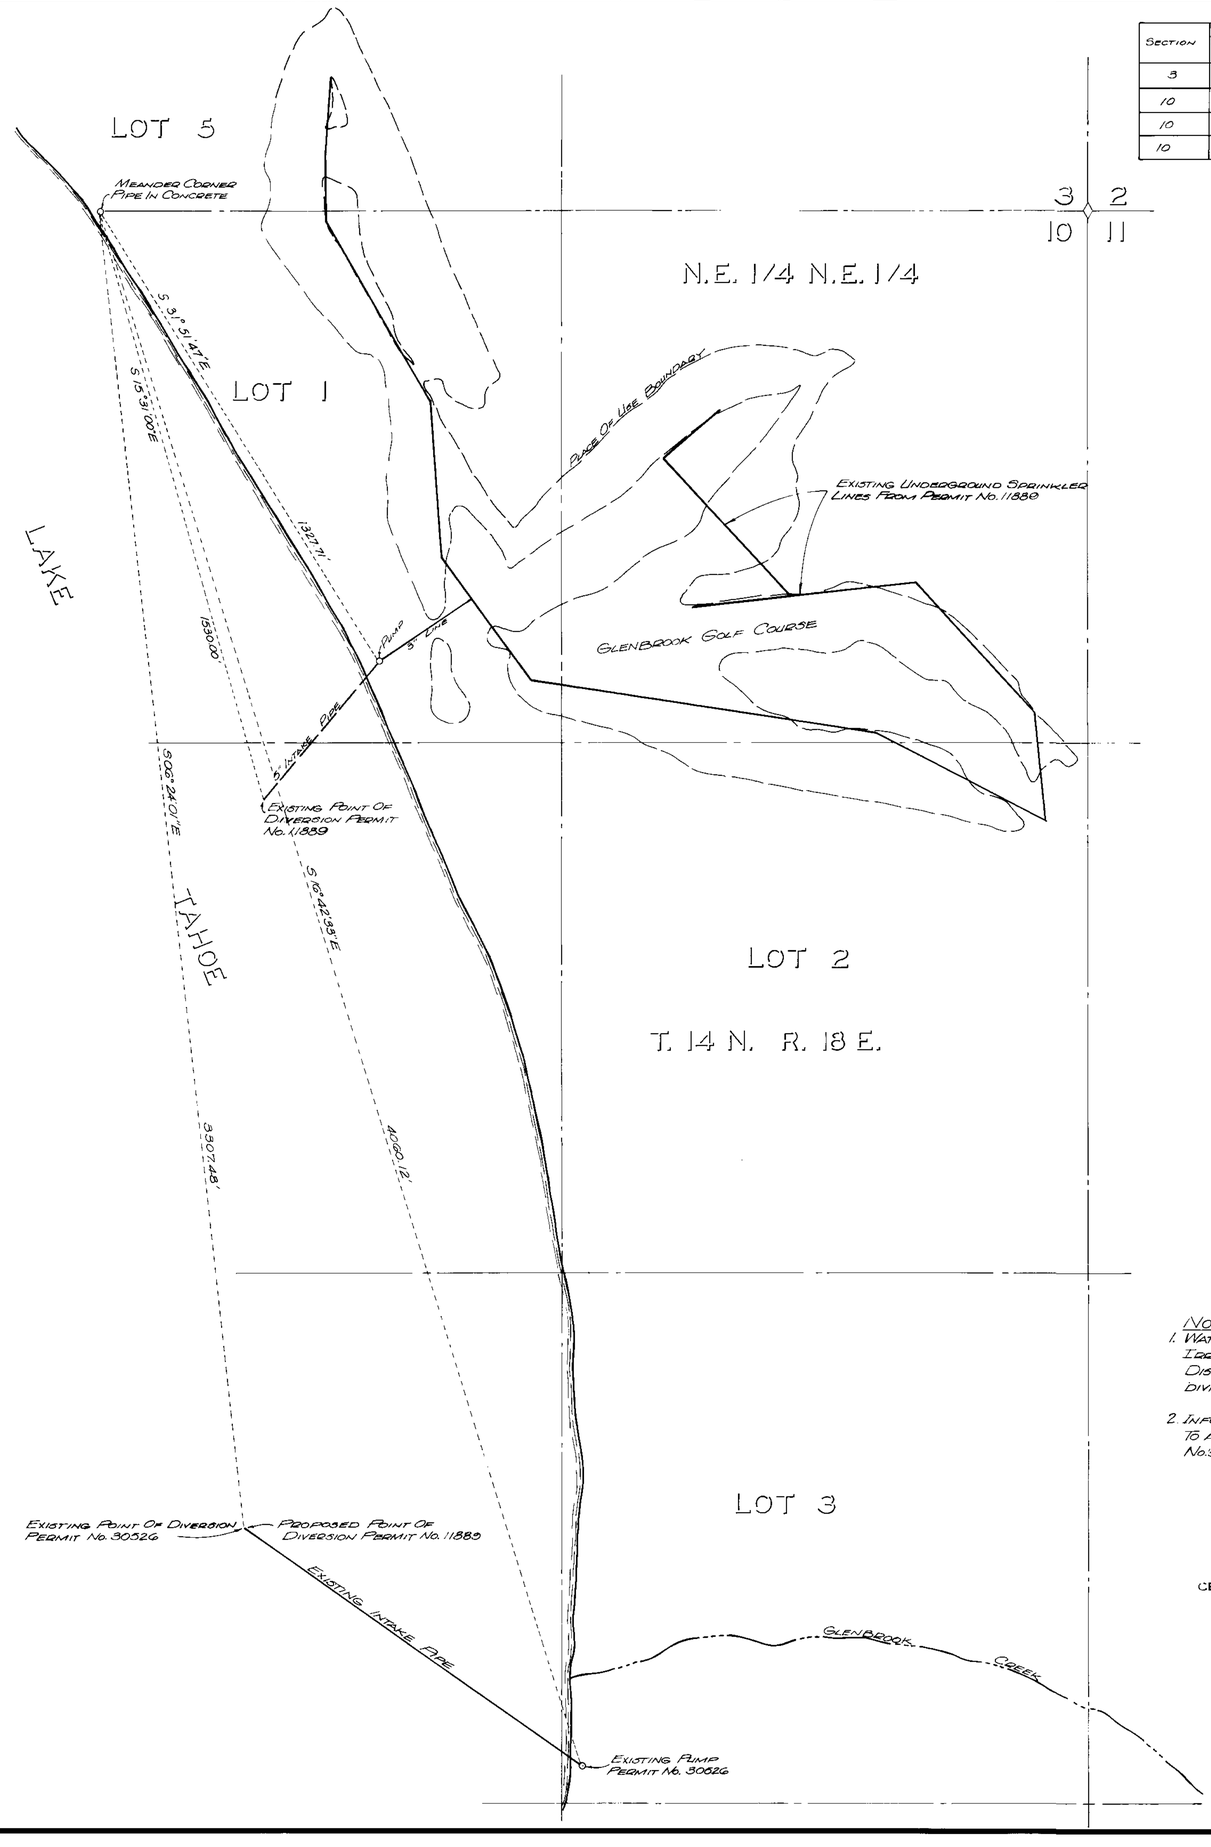

Scale 1" = 200'

Basis Of Bearings

Taken From Map To Accompany Application For Permit No. 11889, IE, Astronomic Azimuth Determined By An Observation On Polaris At The M.C. Of Sections 3 And 10.

State Of Nevada
County Of Douglas } S.S.

I, Barry W. Hickerson, Being First Duly Sworn, Depose And Say That This Map, Consisting Of 1 Sheet Has Been Correctly Drawn To The Designated Scale From Previoulsy Filed Maps To Accompany Applications For Permits No's 30526 And 11889, That It Truly And Correctly Depresents The Proposed Location And Extent Of The Works Used To Divert Water From Lake Tahoe In Douglas County, By Glenbrook Properties For Irrigation Purposes. That The Proposed Point Of Diversion, The Approximate Location And Size Of The Diverting Channel, All Reservoirs Or Basins, The Location And Names Of All Other Works Which Will Cross Or Connect With The Proposed Works, And The Boundary Of All Lands, Showing By 40-Acre Subdivisions The Areas Proposed To Be Irrigated, Are Fully And Correctly Designated Thereon.

Barry W. Hickerson
Barry W. Hickerson
State Water Rights No. 593

Subscribed And Sworn To Before Me This 22nd Day Of May 1981. Notary Public In And For Washoe County, Nevada.

Pamela Peterson

PAMELA PETERSON
Notary Public - State of Nevada
Washoe County
My Appointment Expires July 10, 1983

0 200 400 600
Scale 1" = 200'

Notes:
1. Water To Be Delivered To The Golf Course Irrigation System Through Existing Water Distribution Systems Of Glenbrook Subdivision Units 1, 2 And 3.
2. Information Shown Hereon Taken From Maps To Accompany Applications For Permits No.'s 30526 And 11889.

CERTIFICATE No.: 13847 ISSUED 5-28-92

13784

9-1-81

Map

To Accompany An Application To Change The Point Of Diversion Of Water Heretofore Appropriated Under Permit No. 11889 For Irrigation By Glenbrook Properties.

Prepared by: SHARP, KRATER & ASSOCIATES, INC.
3195 MILL STREET
RENO, NEVADA 89502

Job No. 12178-06

SHEET 1 OF 1

43784