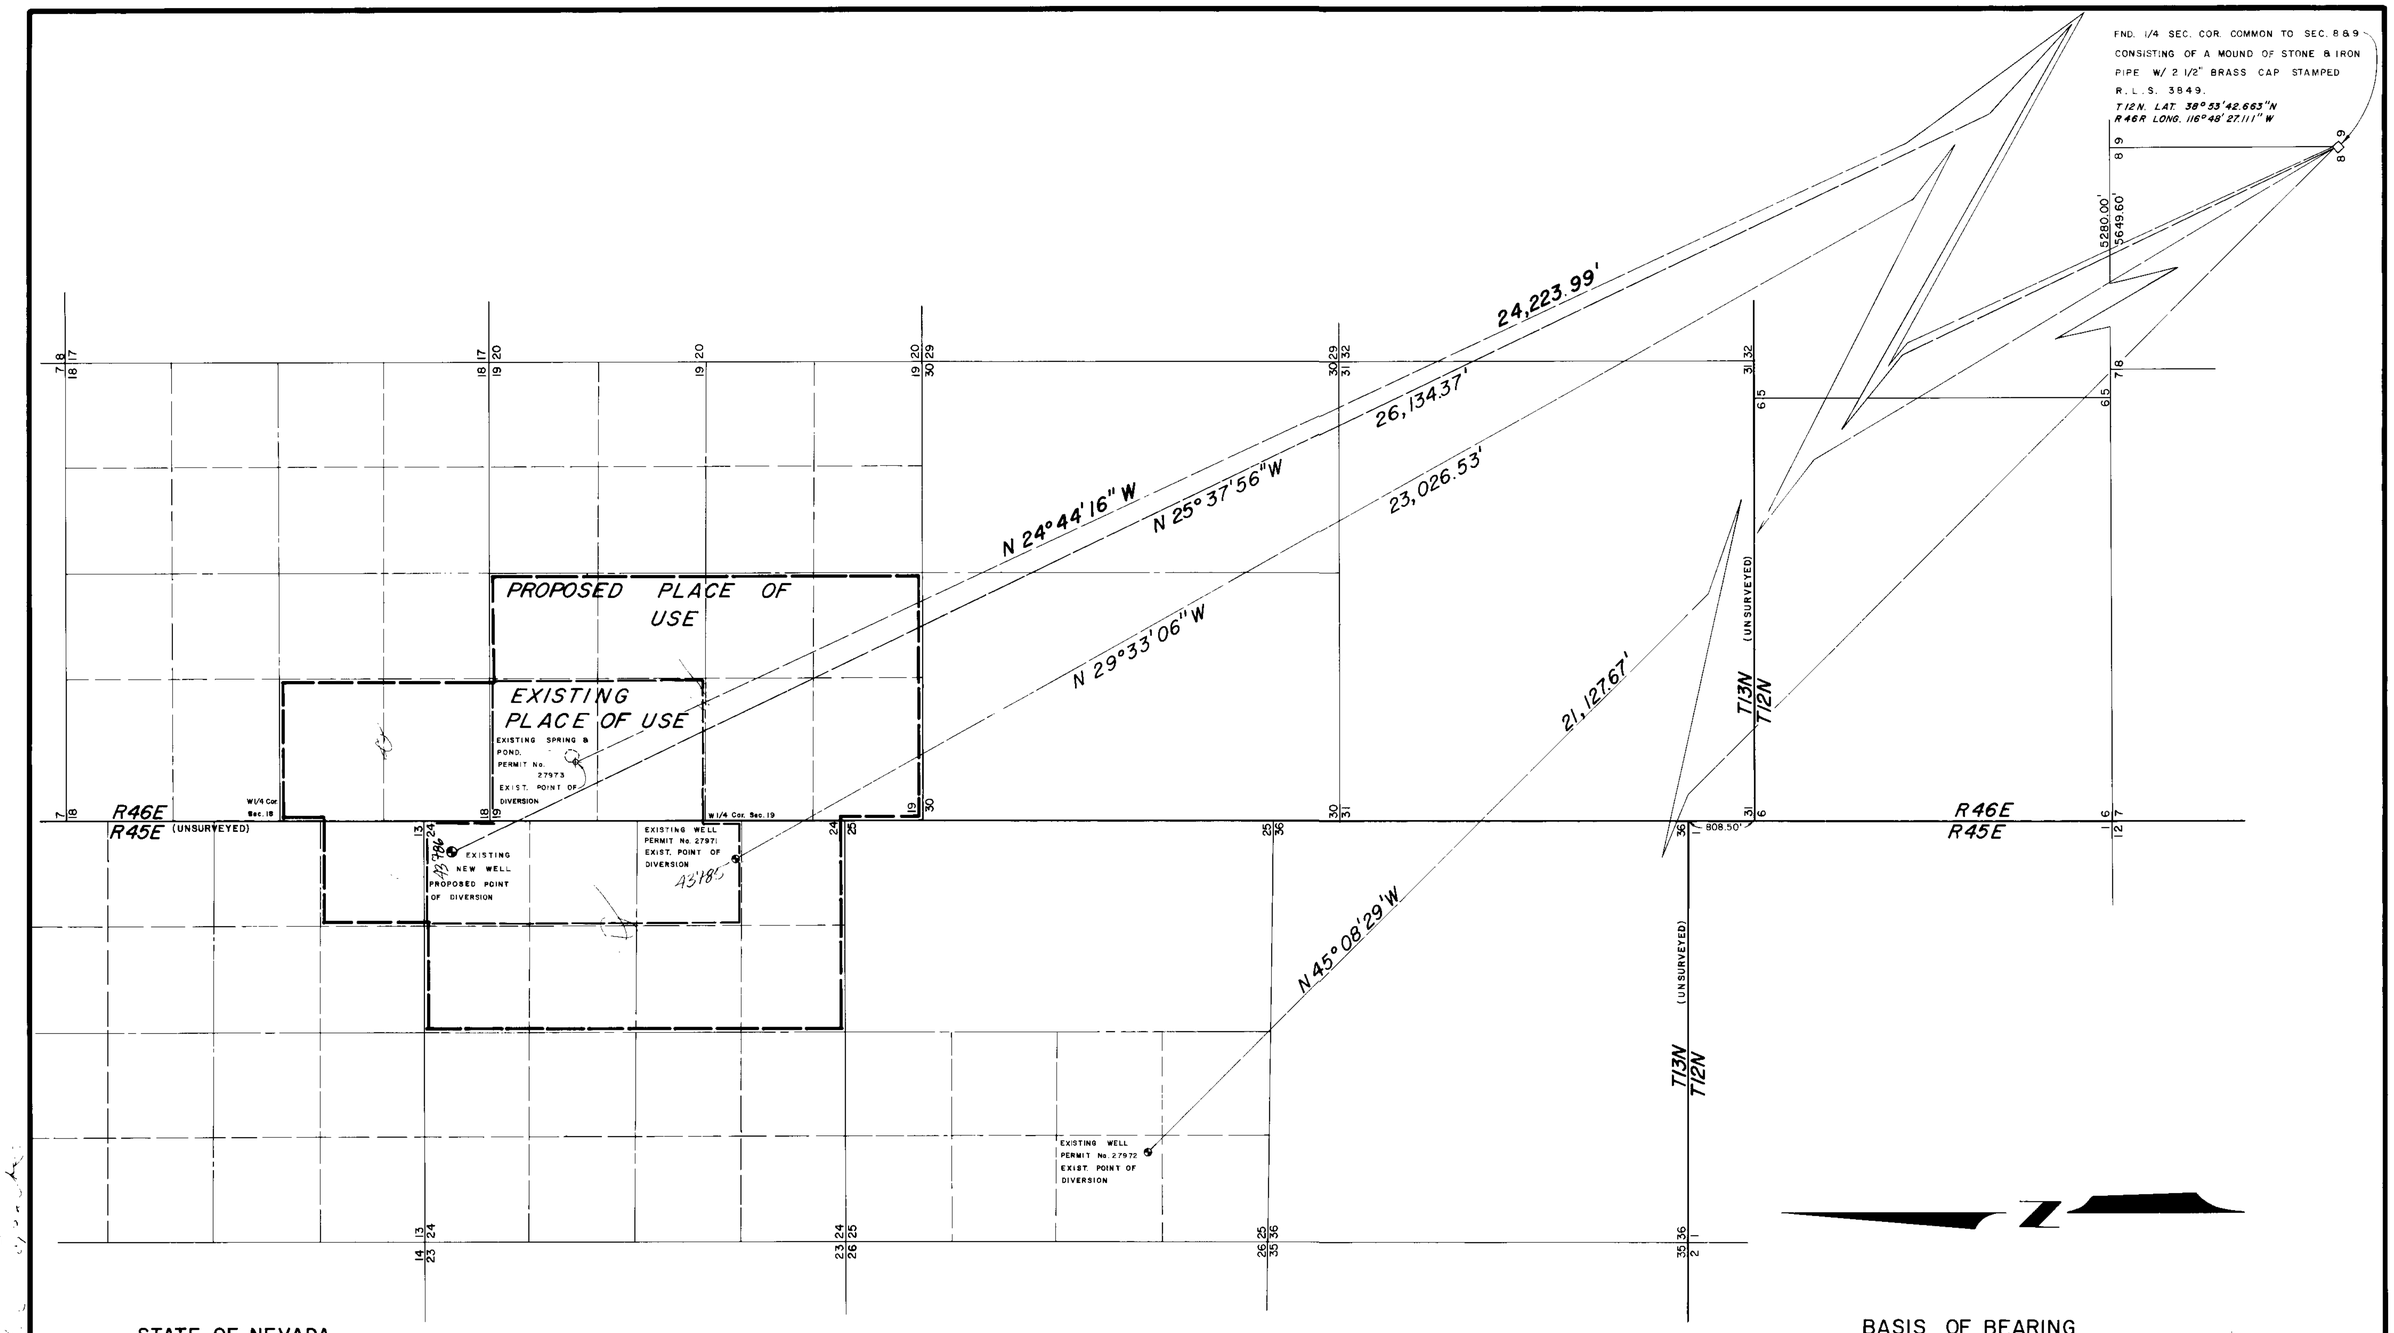

STATE OF NEVADA
CARSON CITY S.S.

I, *ROBERT L. FISHER* BEING FIRST DULY SWORN DEPOSE AND SAY THAT THIS MAP CONSISTING OF ONE SHEET, HAS BEEN CORRECTLY DRAWN TO THE DESIGNATED SCALE FROM FIELD NOTES OF A SURVEY MADE BY ME ON THE 13th DAY OF JANUARY, 1981, THAT IT TRULY AND CORRECTLY REPRESENTS THE PROPOSED LOCATION AND EXTENT OF THE WORKS USED TO DIVERT WATER FROM UNDERGROUND + SURFACE SOURCES IN NYE COUNTY, NEVADA BY CYPRUS MINES CORPORATION FOR MINING, MILLING AND DOMESTIC PURPOSES; THAT THE POINTS OF DIVERSION, THE PLACE AND MANNER OF USE ARE FULLY AND CORRECTLY DESIGNATED THEREON.

Robert L. Fisher
STATE WATER RIGHTS SURVEYOR No. 446

SUBSCRIBED AND SWORN TO BEFORE ME THIS 20th DAY OF March, 1981 NOTARY PUBLIC IN AND FOR CARSON CITY, NEVADA.

Nancy Hatch
NOTARY PUBLIC

NOTE:

1. SECTIONS SHOWN HEREON ARE TAKEN FROM THE B.L.M. PROTRACTION MAP DATED OCT. 8, 1963.
2. THE GEOGRAPHIC POSITION OF THE 1/4 SECTION COR. COMMON TO SECTION 8 & 9, T12N, R46E M.D.B & M. SHOWN HEREON IS TAKEN FROM THE B.L.M. PROTRACTION MAP DATED OCT. 8, 1963.

43786 12604 12/31/90
47602 12624 1-16-91

BASIS OF BEARING

THE BASIS OF BEARING IS TAKEN FROM THE NEVADA STATE PLANE COORDINATE SYSTEM.

2000 1000 0 1000 2000

SCALE 1" = 1000'

43785-87

9-1-81
FILED

MAP TO ACCOMPANY APPLICATION FOR PERMISSION TO CHANGE THE POINT OF DIVERSION AND THE PLACE OF USE FOR MINING, MILLING AND DOMESTIC PURPOSES. FROM UNDERGROUND + SURFACE SOURCES FOR CYPRUS MINES CORPORATION IN NYE COUNTY, NEVADA.

54980 47602 43787 43786 43785