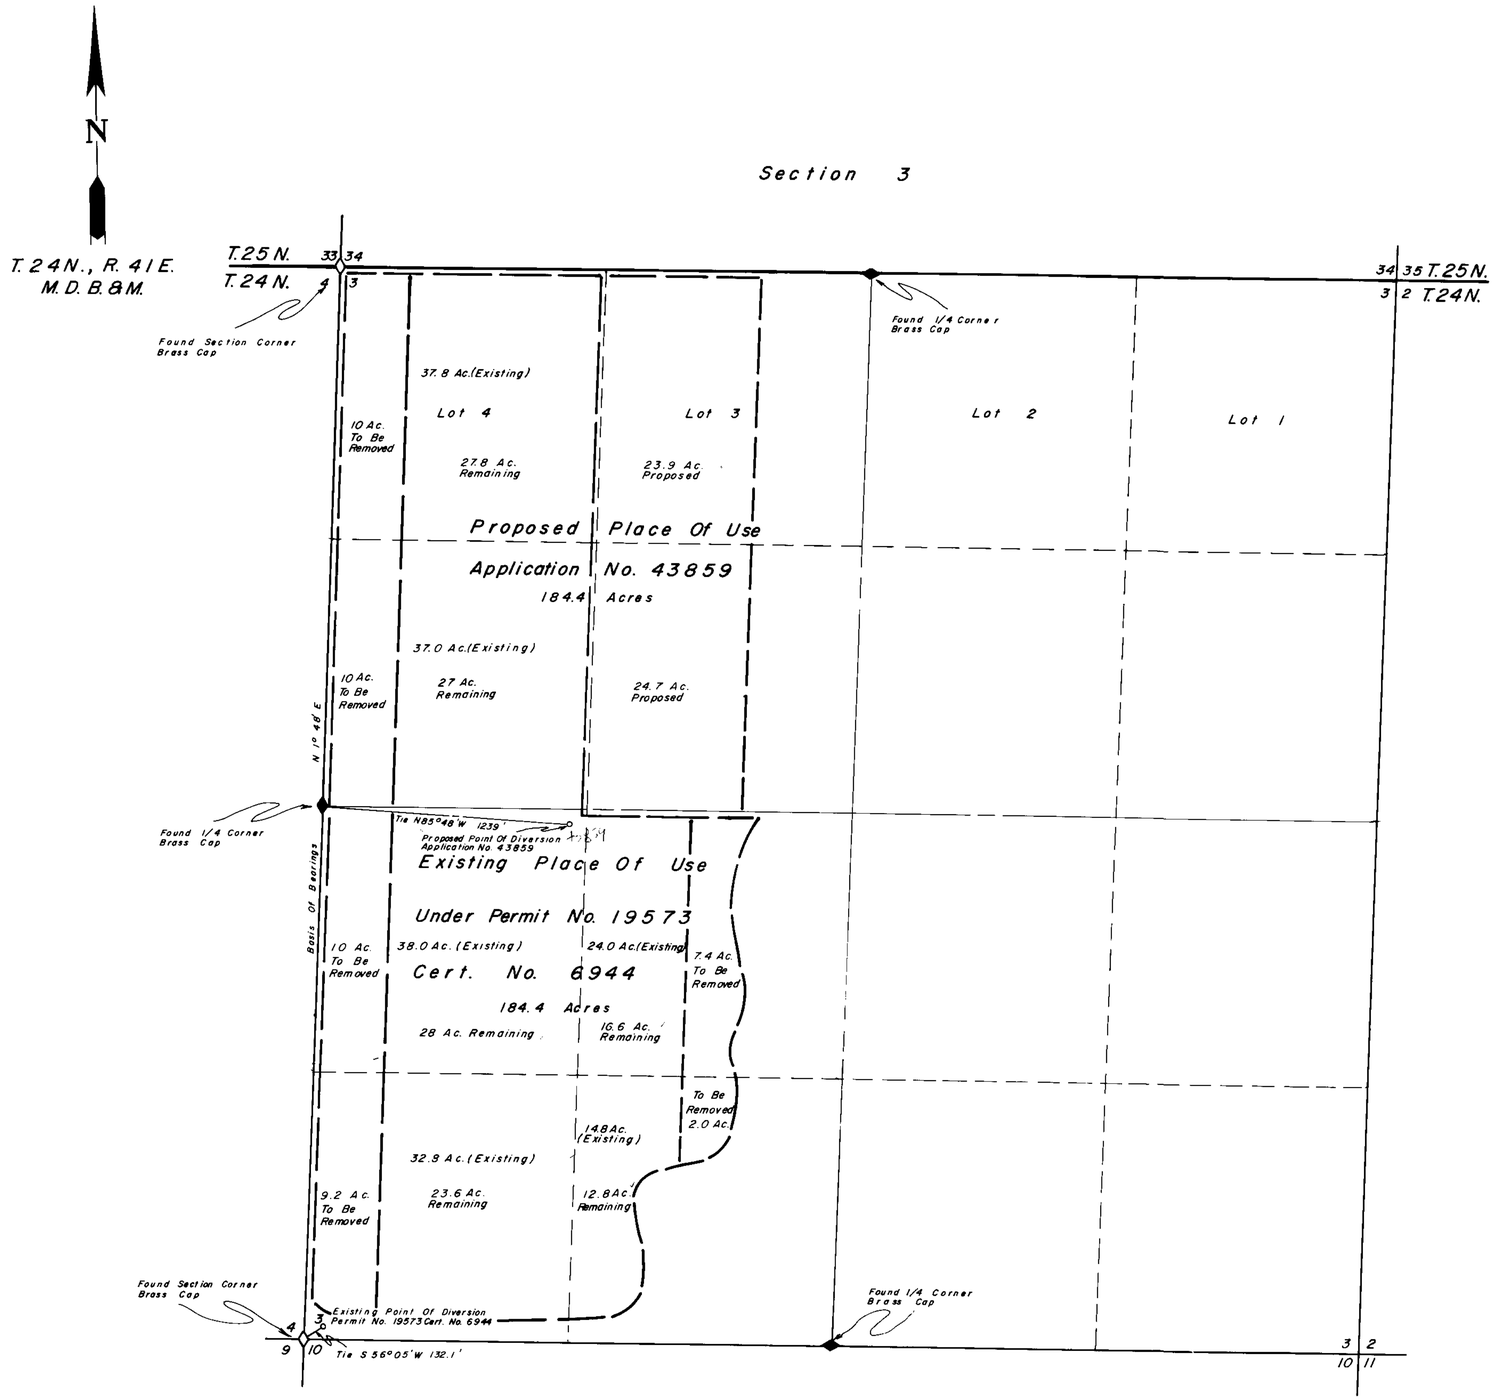

Note:
Basis of Bearings from map accompanying Proof of Beneficial Use under Application no. 19573.

State of Nevada
County of Humboldt } S.S.

I, Robert N. Caldwell, being first duly sworn, depose and say that this map, consisting of one sheets, has been correctly drawn from field notes of a survey made by me during September, 1981, that it truly and correctly represents the location and extent of the works used to divert water from underground in Lander County by Frank P. and Edna E. Martin for irrigation purposes, that the proposed point of diversion, the approximate location and size of the diverting channel, all reservoirs or basins, the locations and names of all other works which will cross or connect with the proposed works, and the boundary of all lands, showing by 40-acre subdivisions the areas proposed to be irrigated, are fully and correctly designated thereon.

ROBERT N. CALDWELL
STATE OF NEVADA
4233

Robert N. Caldwell
State Water Rights Surveyor No. 468
9/22/81

Subscribed and sworn to before me this 22nd day of September 1981.

Dolores Crawford
Notary Public

DOLORES CRAWFORD
NOTARY PUBLIC
Humboldt Co. Nevada
My Appointment Expires
July 10, 1983

Scale 1" = 400'

400 0 400 800 1200 1600

RECEIVED
OCT 22 1981
TAIL ENGINEER'S OFFICE

46267

FILED
NOV 9 1981
STATE ENGINEER'S OFFICE

SEP 1981
TAIL ENGINEER'S OFFICE

Desert Mountain Surveying Company
146 West Second Street
Winnemucca, Nevada 89445

Map To Accompany Application To Change The Point Of Diversion And The Place Of Use Of A Portion Of Permit No. 19573 Cert. No. 6944 By Frank P. And Edna E. Martin For Irrigation Purposes

Lander County Nevada

46267 43859