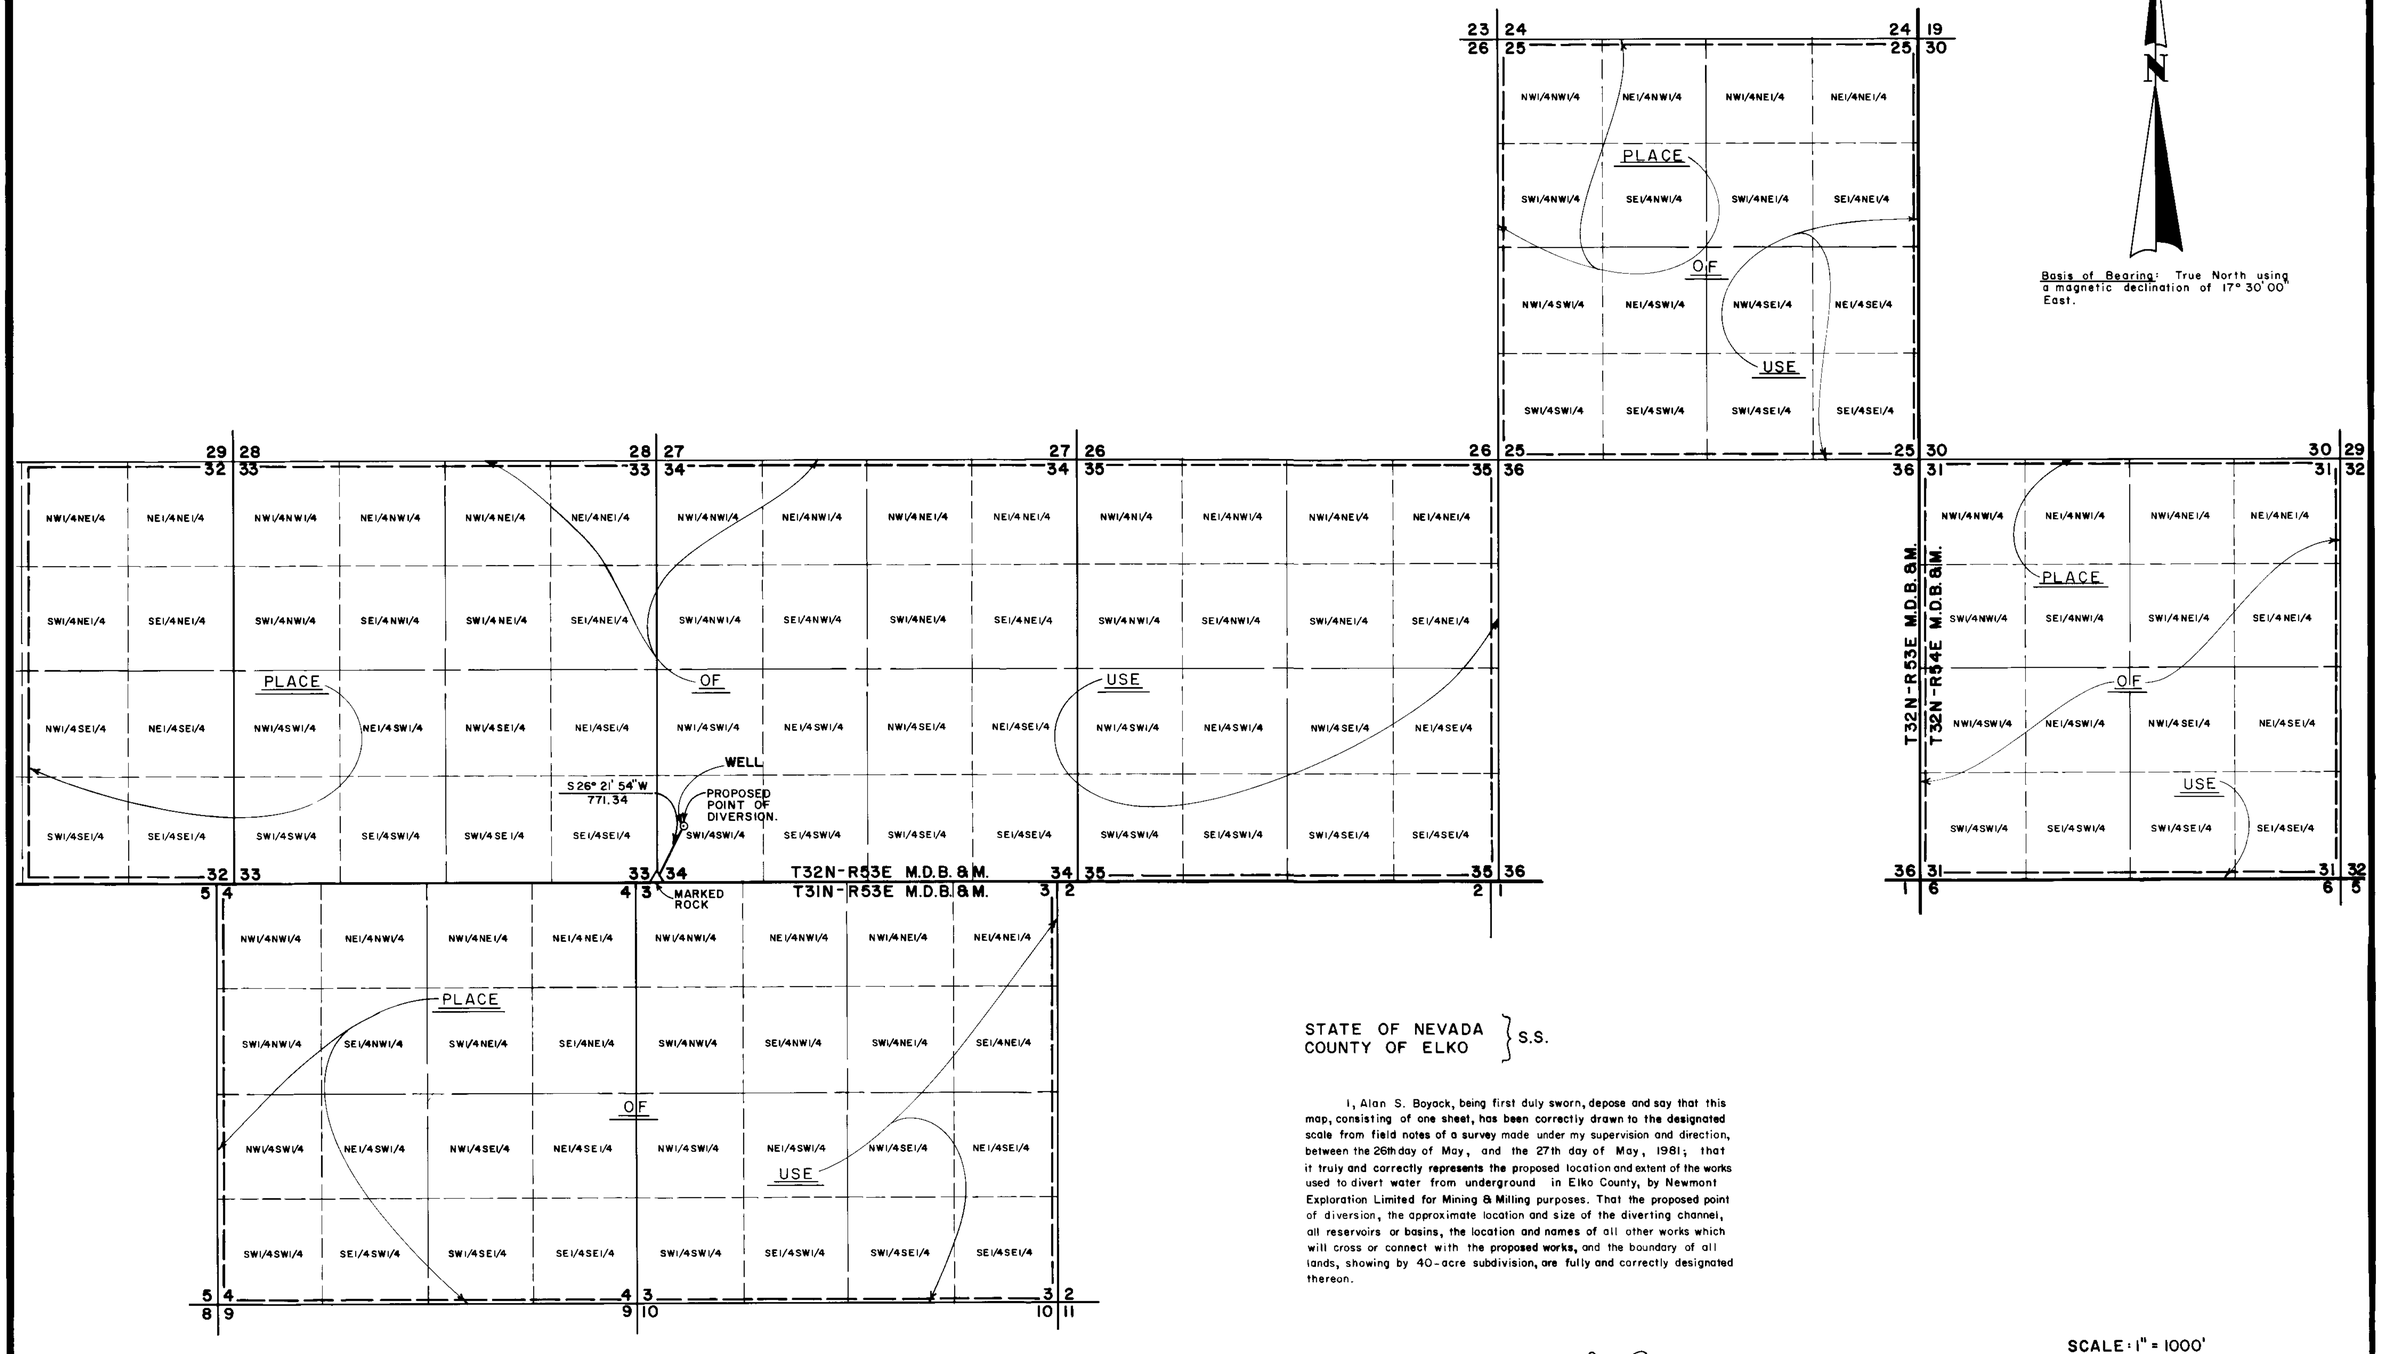

STATE OF NEVADA
COUNTY OF ELKO } S.S.

I, Alan S. Boyack, being first duly sworn, depose and say that this map, consisting of one sheet, has been correctly drawn to the designated scale from field notes of a survey made under my supervision and direction, between the 26th day of May, and the 27th day of May, 1981; that it truly and correctly represents the proposed location and extent of the works used to divert water from underground in Elko County, by Newmont Exploration Limited for Mining & Milling purposes. That the proposed point of diversion, the approximate location and size of the diverting channel, all reservoirs or basins, the location and names of all other works which will cross or connect with the proposed works, and the boundary of all lands, showing by 40-acre subdivision, are fully and correctly designated thereon.

Alan S. Boyack
State Water Right Surveyor No. 358

SCALE: 1" = 1000'
0 500 1000 2000 3000 4000 5000

Subscribed and Sworn to before me this 9th day of June, 1981.

Linda L. Rynes
Notary Public in and for Elko County, Nevada

FILED
JUN 10 1981
STATE ENGINEER

130-8

MAP

TO ACCOMPANY APPLICATION TO APPROPRIATE WATER FOR MINING & MILLING BY NEWMONT EXPLORATION LIMITED FROM AN UNDERGROUND SOURCE

BOYACK SURVEYING ELKO, NEVADA W-81043

43868