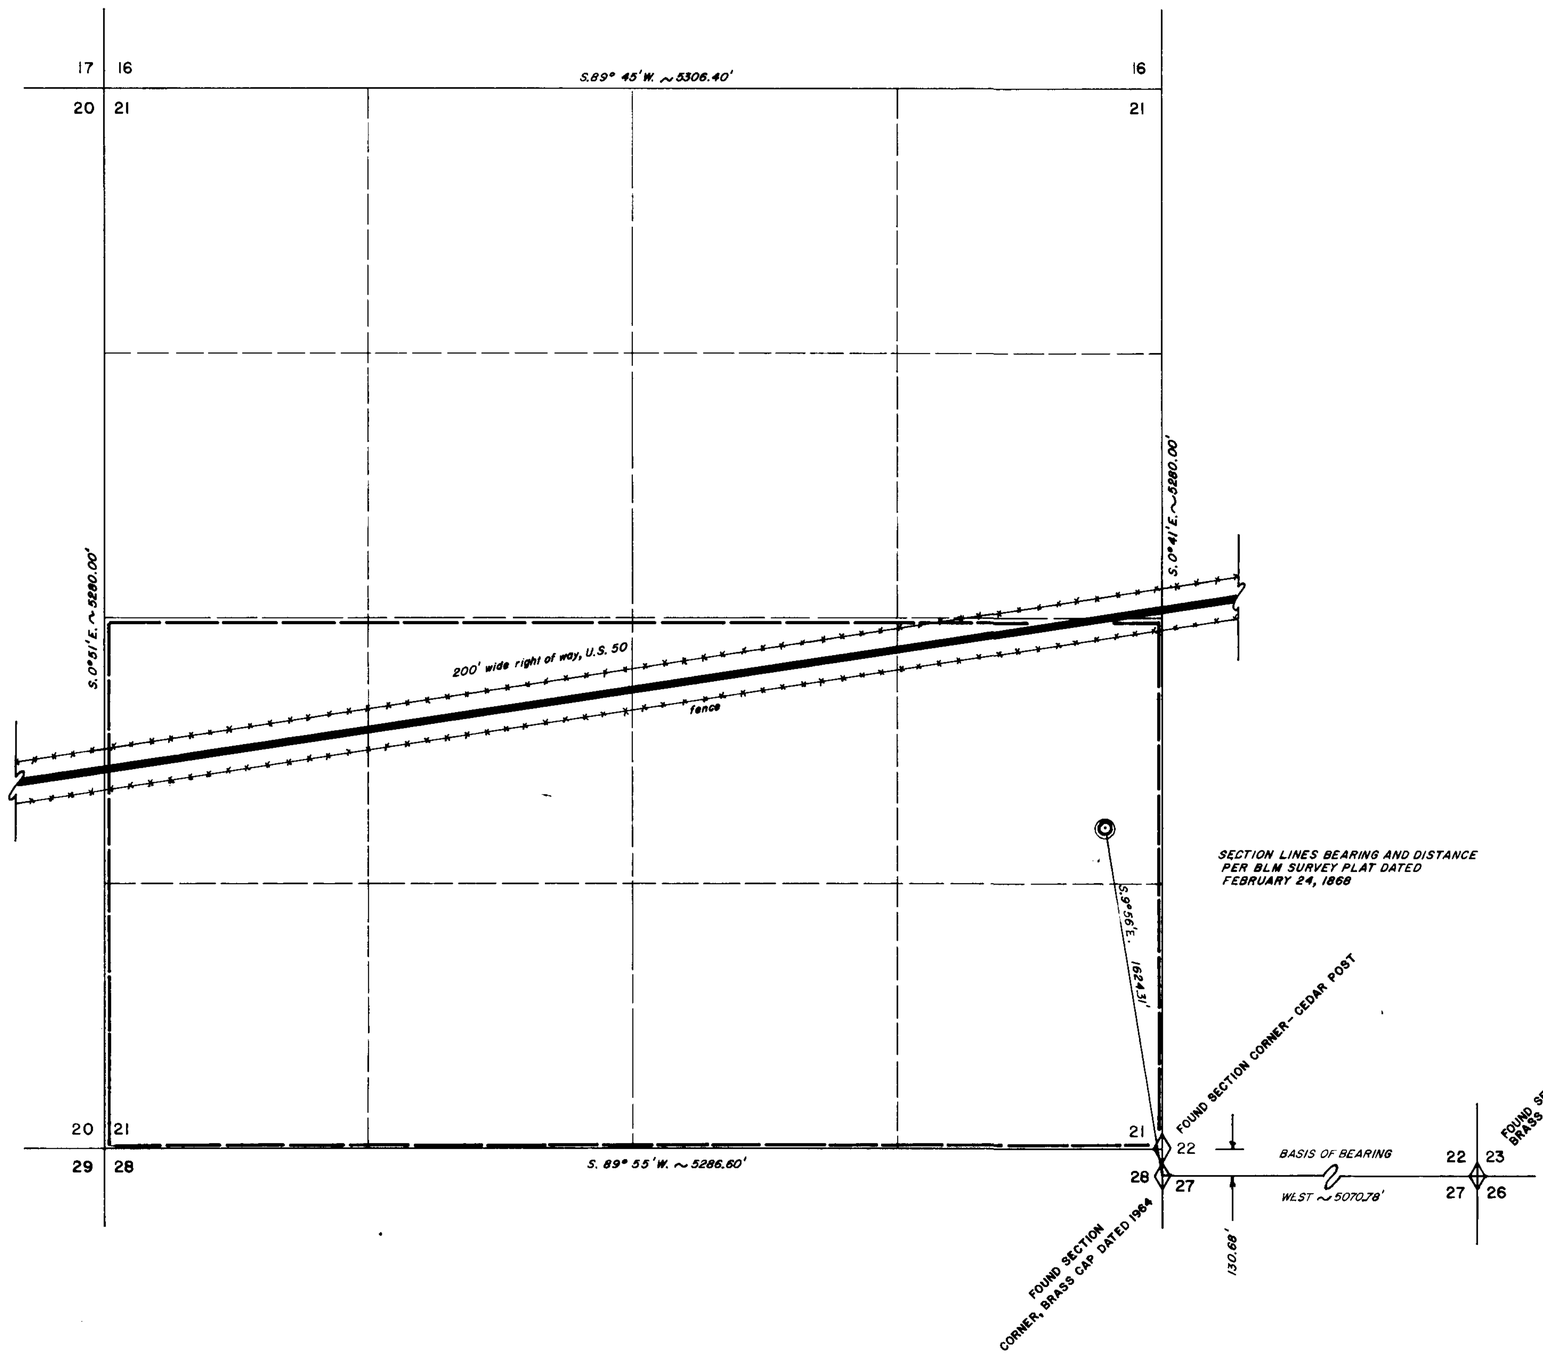

SECTION 21, T.19N., R.43E., M.D.B. & M.

BASIS OF BEARING ACCORDING TO LATEST BLM SURVEY PLAT DATED Nov. 2, 1967

FILED
SEP 14 1981
STATE ENGINEER'S OFFICE

STATE OF NEVADA
COUNTY OF CARSON CITY } SS

I, TIMOTHY F. HOLT, BEING FIRST DULY SWORN, DEPOSE AND SAY THAT THIS MAP, CONSISTING OF ONE SHEET, HAS BEEN CORRECTLY DRAWN TO THE DESIGNATED SCALE FROM FIELD NOTES OF A SURVEY CONDUCTED UNDER MY SUPERVISION AND DIRECTION BETWEEN THE 16th DAY OF August 1981, AND THE 17th DAY OF August, 1981; THAT IT TRULY AND CORRECTLY REPRESENTS THE PROPOSED LOCATION AND EXTENT OF THE WORKS USED TO DIVERT WATER FROM THE UNDERGROUND SOURCE IN Lander COUNTY, NEVADA BY DORIS C. FORD FOR IRRIGATION PURPOSES; THAT THE PROPOSED POINT OF DIVERSION, THE APPROXIMATE LOCATION AND SIZE OF ALL SIGNIFICANT PHYSICAL FEATURES IN RELATION TO THIS APPLICATION SUCH AS STREAMS, DITCHES, SPRINGS, ROADS, FENCES OR POWER LINES AND THE BOUNDARY OF LANDS SHOWING BY THE NEAREST SIXTEENTH ALIQUOT PARTS SUBDIVISION OF THE SECTION, THE AREAS TO BE USED FOR PURPOSES REFERRED TO ABOVE ARE FULLY AND CORRECTLY DESIGNATED THEREON.

T. F. Holt

STATE WATER RIGHTS SURVEYOR № 606

SUBSCRIBED AND SWORN TO BEFORE ME THIS 11th DAY OF September, 1981, NOTARY PUBLIC IN AND FOR Carson City COUNTY, NEVADA.

Leslie Ann Guagliardo
NOTARY PUBLIC.

0' 100' 200' 300' 400' SCALE: 1" = 400' 1600' 2000'

MAP TO ACCOMPANY APPLICATION FOR THE APPROPRIATION OF WATER FOR IRRIGATION PURPOSES FROM AN UNDERGROUND SOURCE IN LANDER COUNTY, NEVADA BY DORIS C. FORD

43912

43912