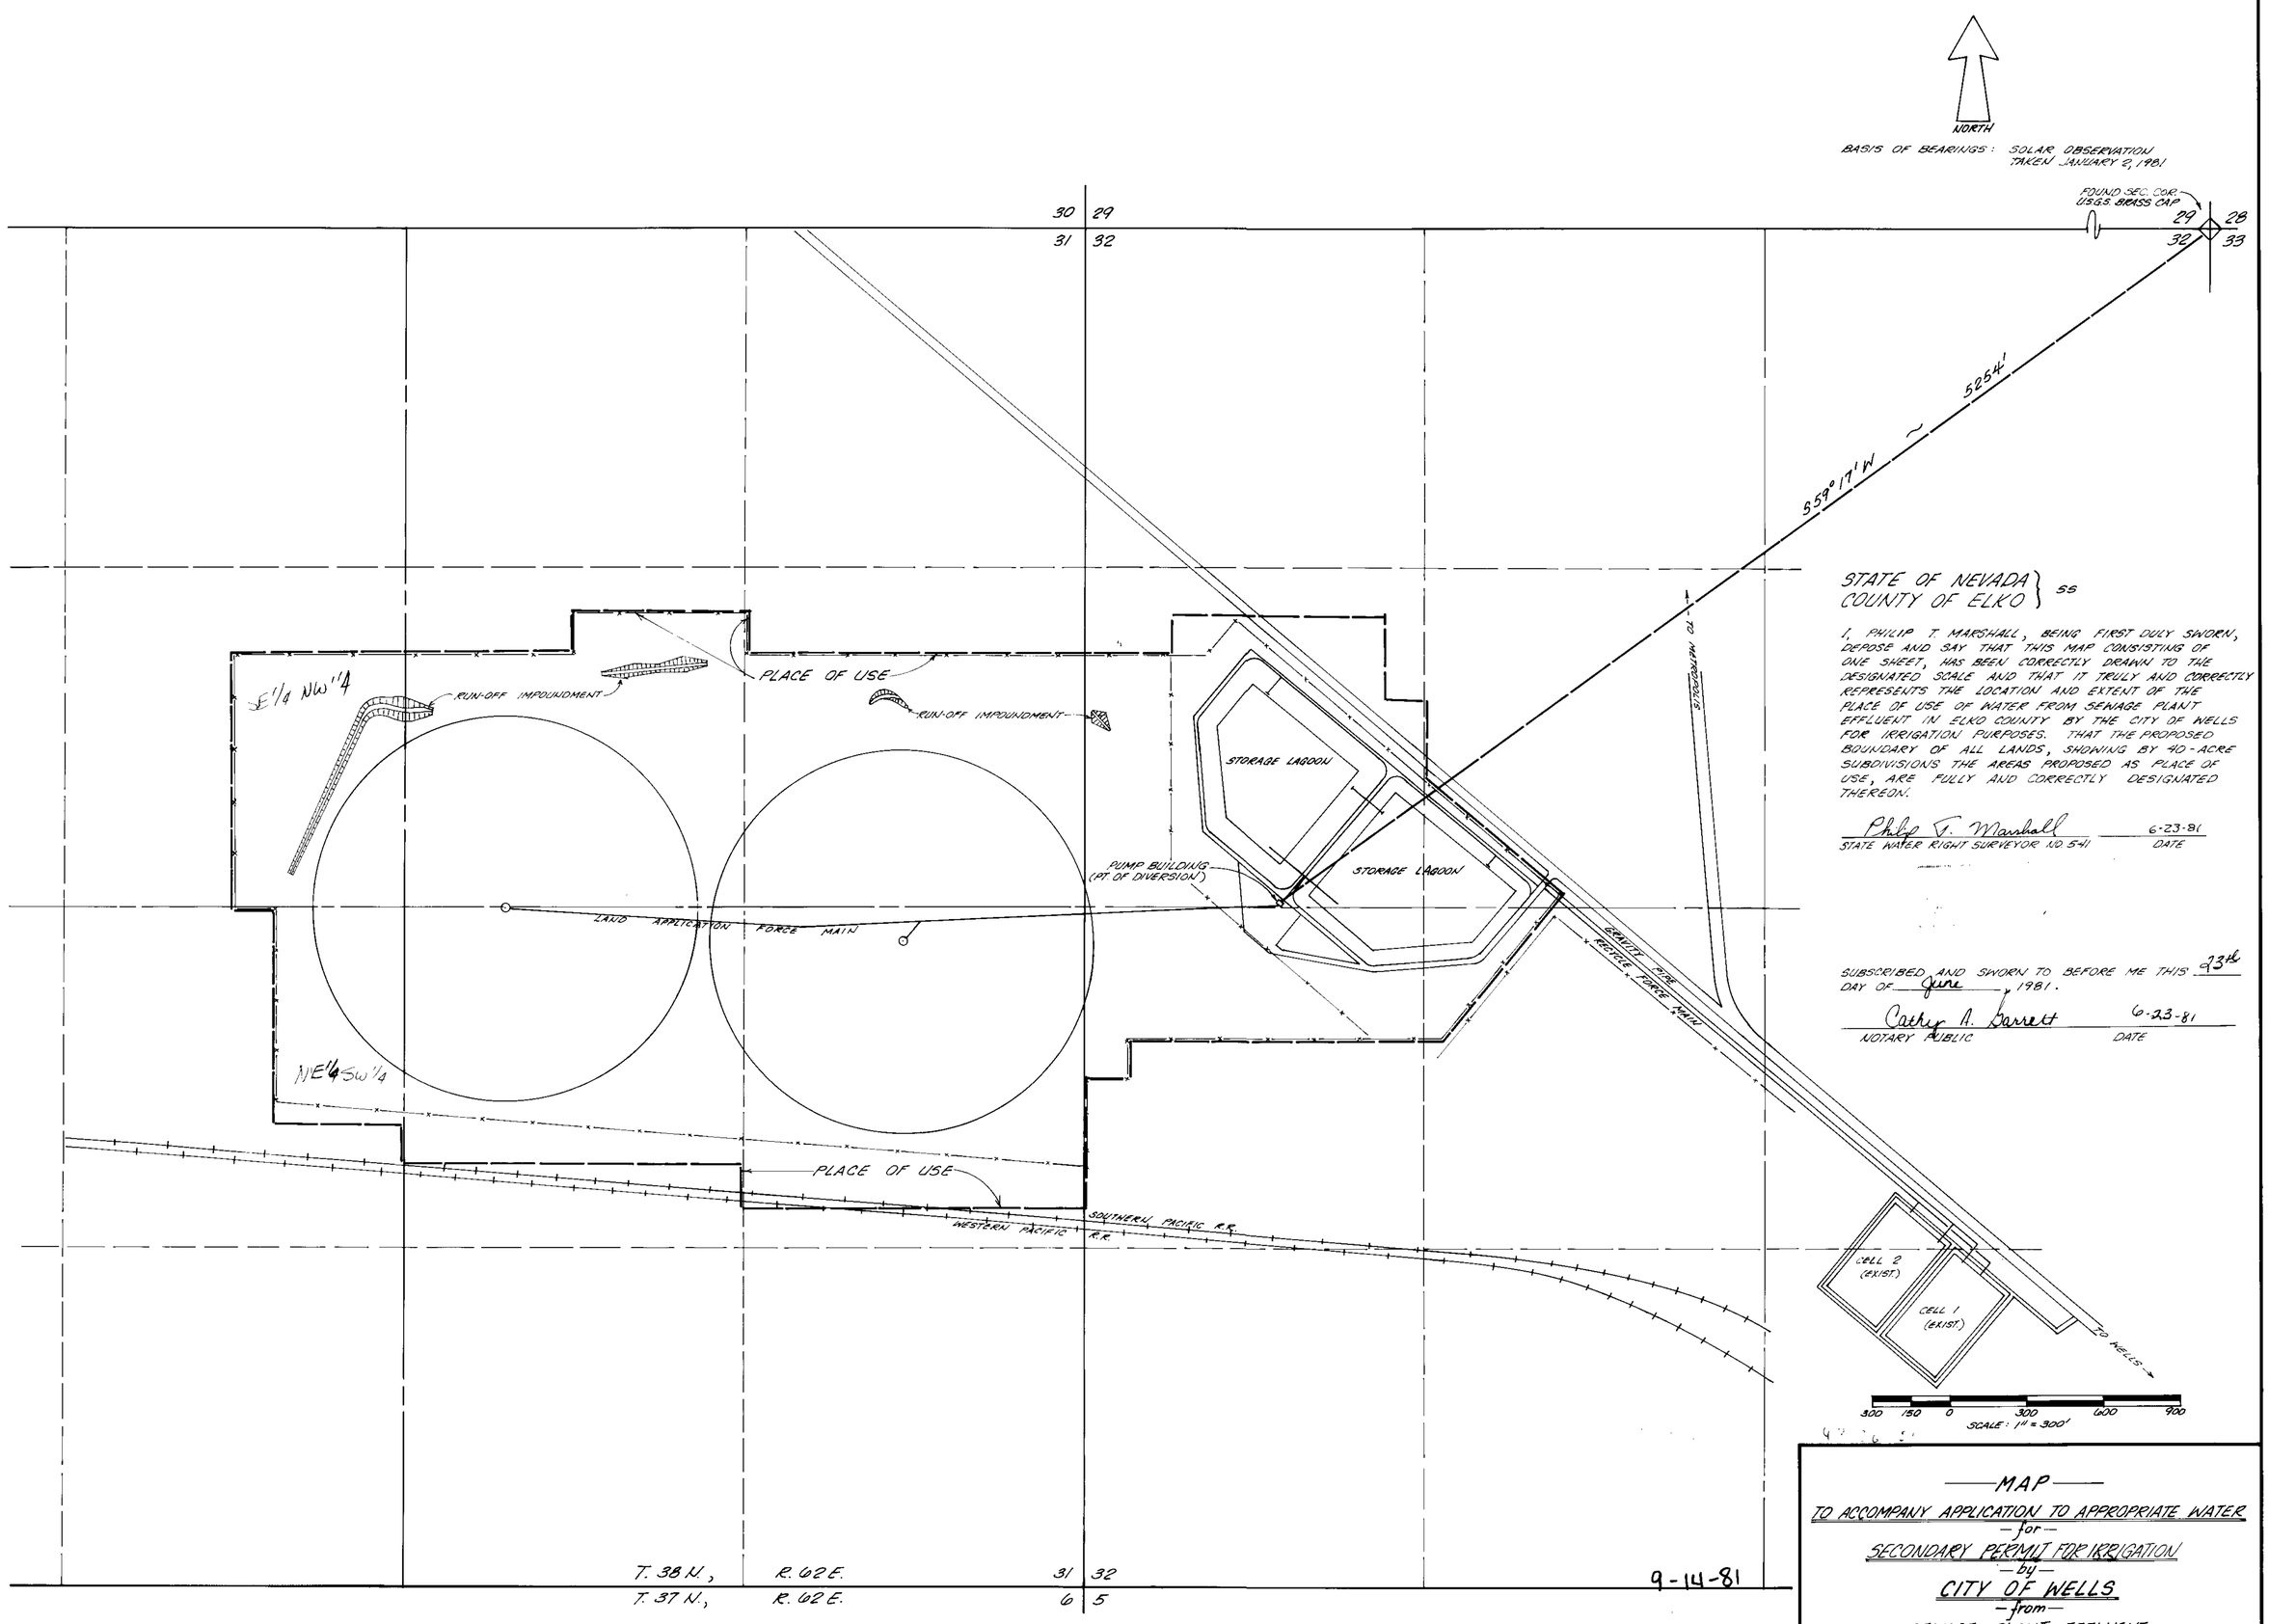

STATE OF NEVADA } ss
COUNTY OF ELKO }

I, PHILIP T. MARSHALL, BEING FIRST DULY SWORN, DEPOSE AND SAY THAT THIS MAP CONSISTING OF ONE SHEET, HAS BEEN CORRECTLY DRAWN TO THE DESIGNATED SCALE AND THAT IT TRULY AND CORRECTLY REPRESENTS THE LOCATION AND EXTENT OF THE PLACE OF USE OF WATER FROM SEWAGE PLANT EFFLUENT IN ELKO COUNTY BY THE CITY OF WELLS FOR IRRIGATION PURPOSES. THAT THE PROPOSED BOUNDARY OF ALL LANDS, SHOWING BY 40-ACRE SUBDIVISIONS THE AREAS PROPOSED AS PLACE OF USE, ARE FULLY AND CORRECTLY DESIGNATED THEREON.

Philip T. Marshall — 6-23-81
STATE WATER RIGHT SURVEYOR NO. 541 — DATE

SUBSCRIBED AND SWORN TO BEFORE ME THIS 23rd DAY OF June, 1981.

Cathy A. Barrett — 6-23-81
NOTARY PUBLIC — DATE

—MAP—
TO ACCOMPANY APPLICATION TO APPROPRIATE WATER
—for—
SECONDARY PERMIT FOR IRRIGATION
—by—
CITY OF WELLS
—from—
SEWAGE PLANT EFFLUENT

43936-S1