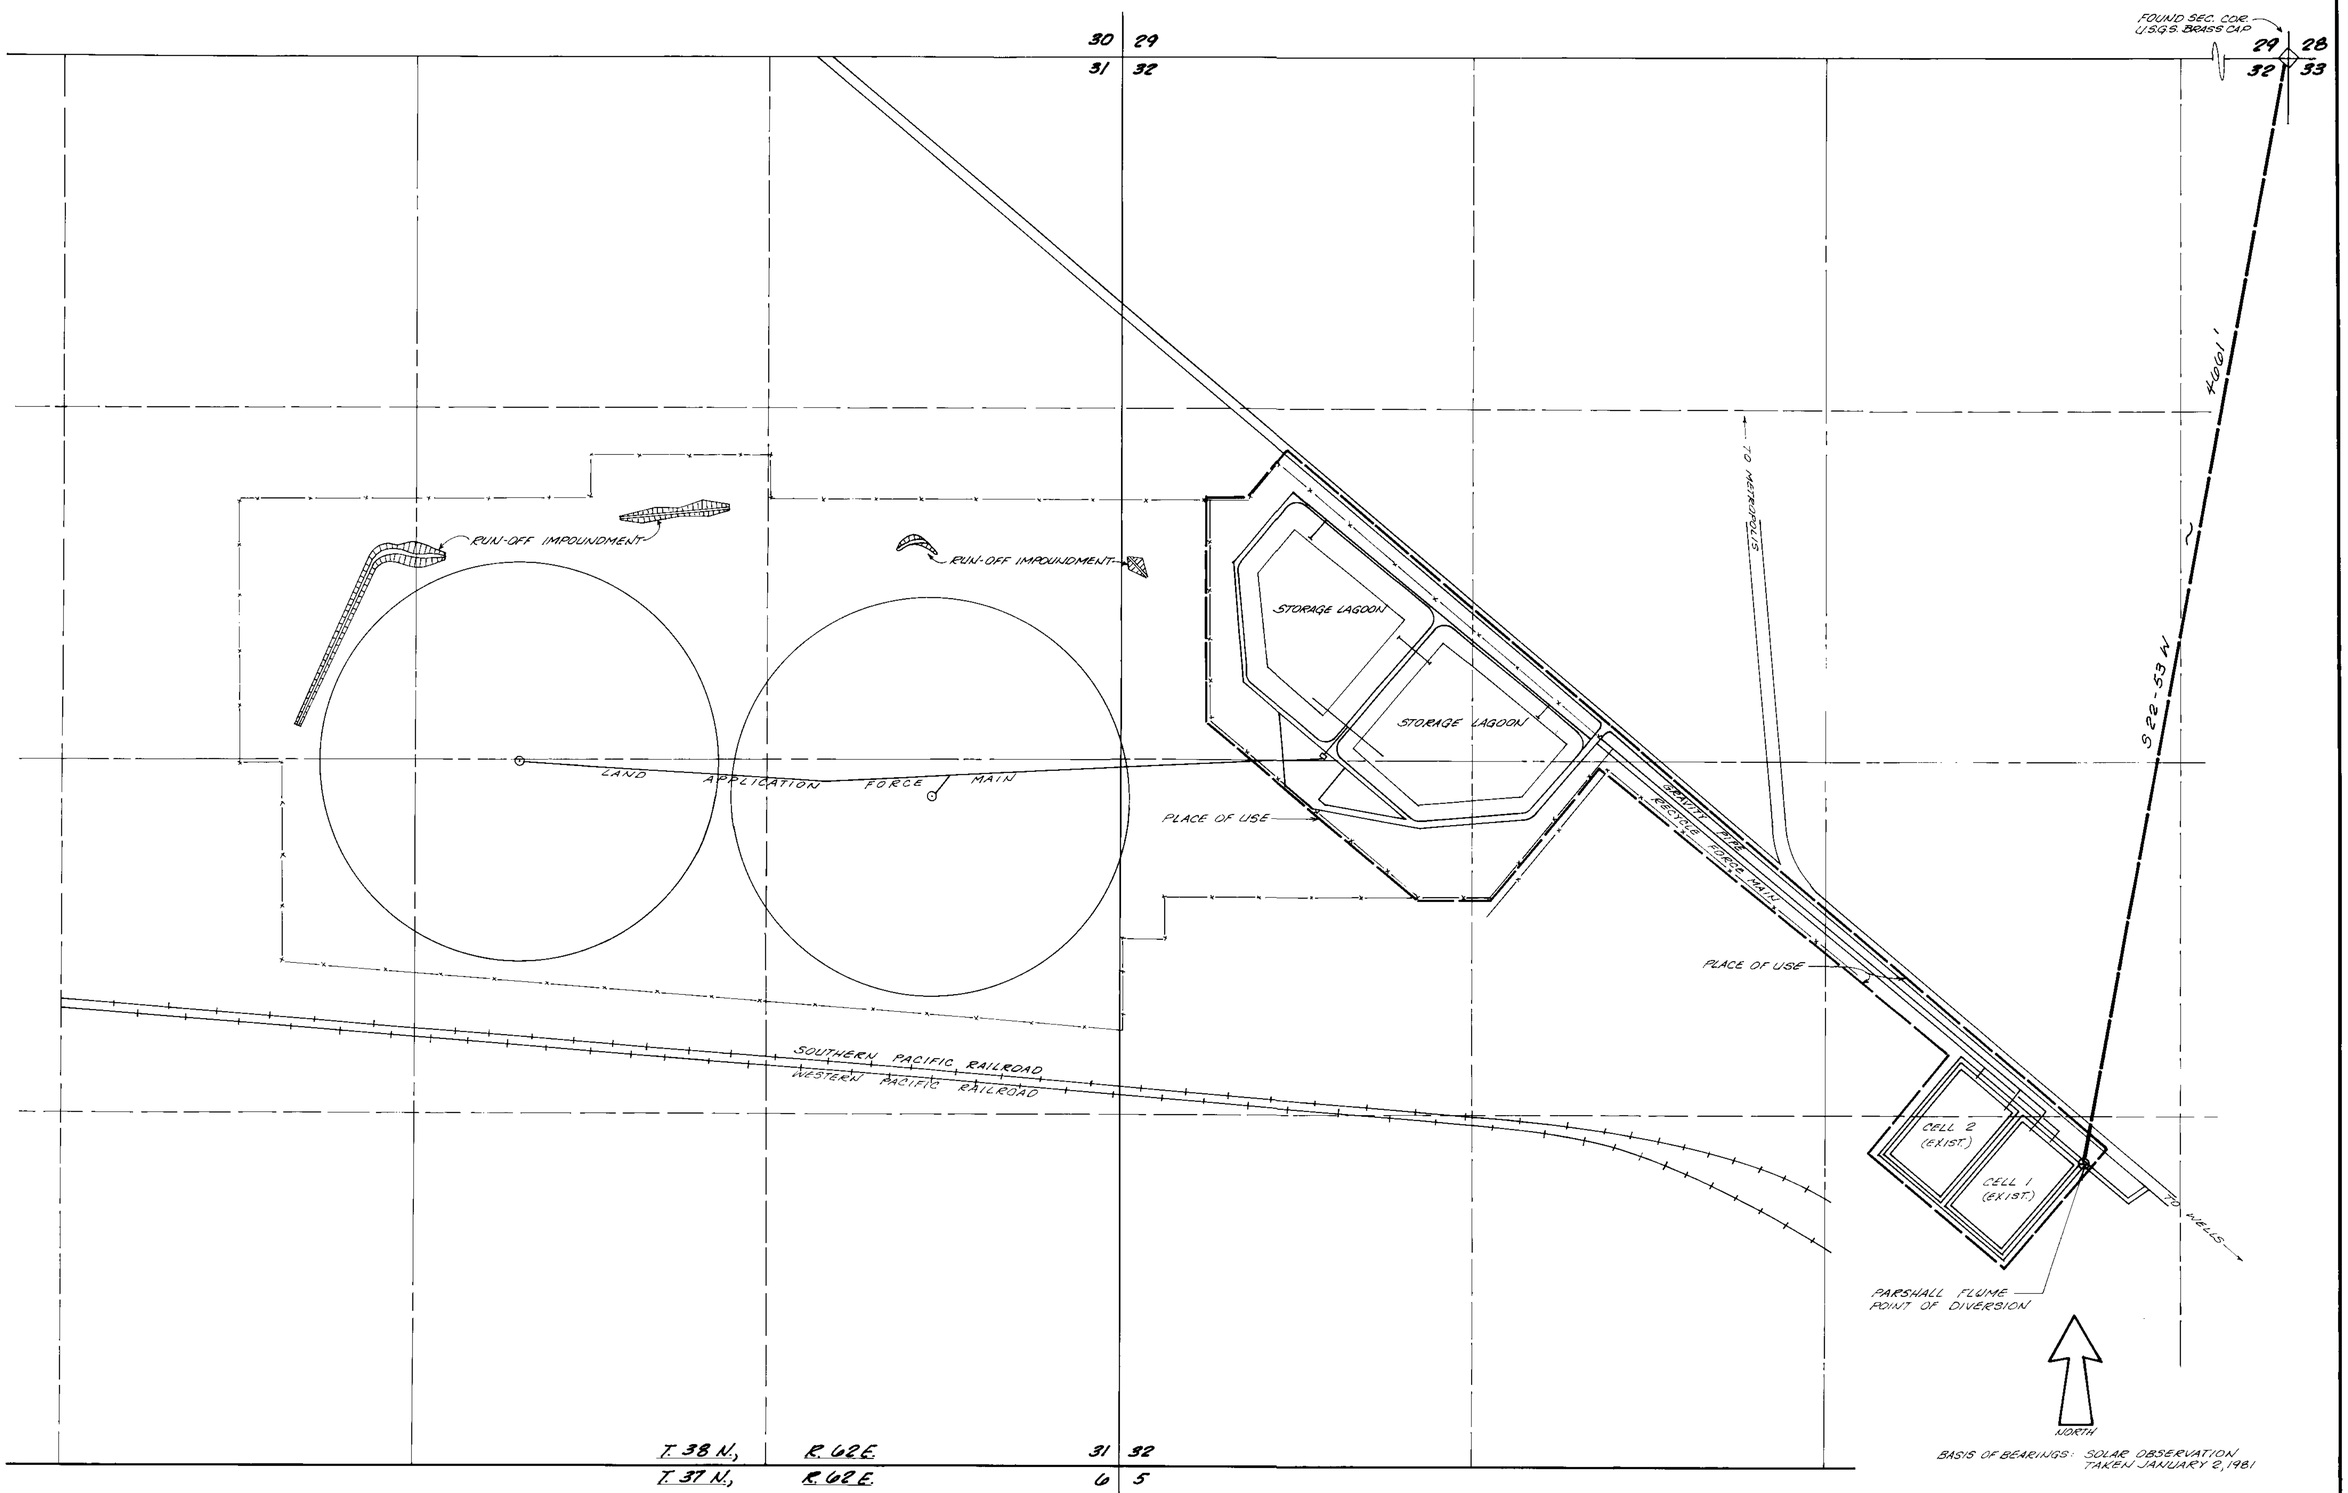

BASIS OF BEARINGS: SOLAR OBSERVATION TAKEN JANUARY 2, 1981

300 150 0 300 600 900
SCALE: 1" = 300'

STATE OF NEVADA } SS
COUNTY OF ELKO }

I, PHILIP T. MARSHALL, BEING FIRST DULY SWORN, DEPOSE AND SAY THAT THIS MAP CONSISTING OF ONE SHEET, HAS BEEN CORRECTLY DRAWN TO THE DESIGNATED SCALE AND THAT IT TRULY AND CORRECTLY REPRESENTS THE LOCATION AND EXTENT OF THE PLACE OF USE OF WATER FROM SEWAGE PLANT EFFLUENT IN ELKO COUNTY BY THE CITY OF WELLS FOR IRRIGATION PURPOSES. THAT THE PROPOSED BOUNDARY OF ALL LANDS, SHOWING BY 40-ACRE SUBDIVISIONS THE AREAS PROPOSED AS PLACE OF USE, ARE FULLY AND CORRECTLY DESIGNATED THEREON.

Philip T. Marshall
STATE WATER RIGHT SURVEYOR Nº 541

6-23-81
DATE

SUBSCRIBED AND SWORN TO BEFORE ME THIS 23rd DAY OF June, 1981.

Carolyn A. Garrett
NOTARY PUBLIC

6-23-81
DATE

43936 5

~ MAP ~
TO ACCOMPANY APPLICATION TO APPROPRIATE WATER
for
PRIMARY PERMIT FOR STORAGE
by
CITY OF WELLS
from
SEWAGE PLANT EFFLUENT

43936