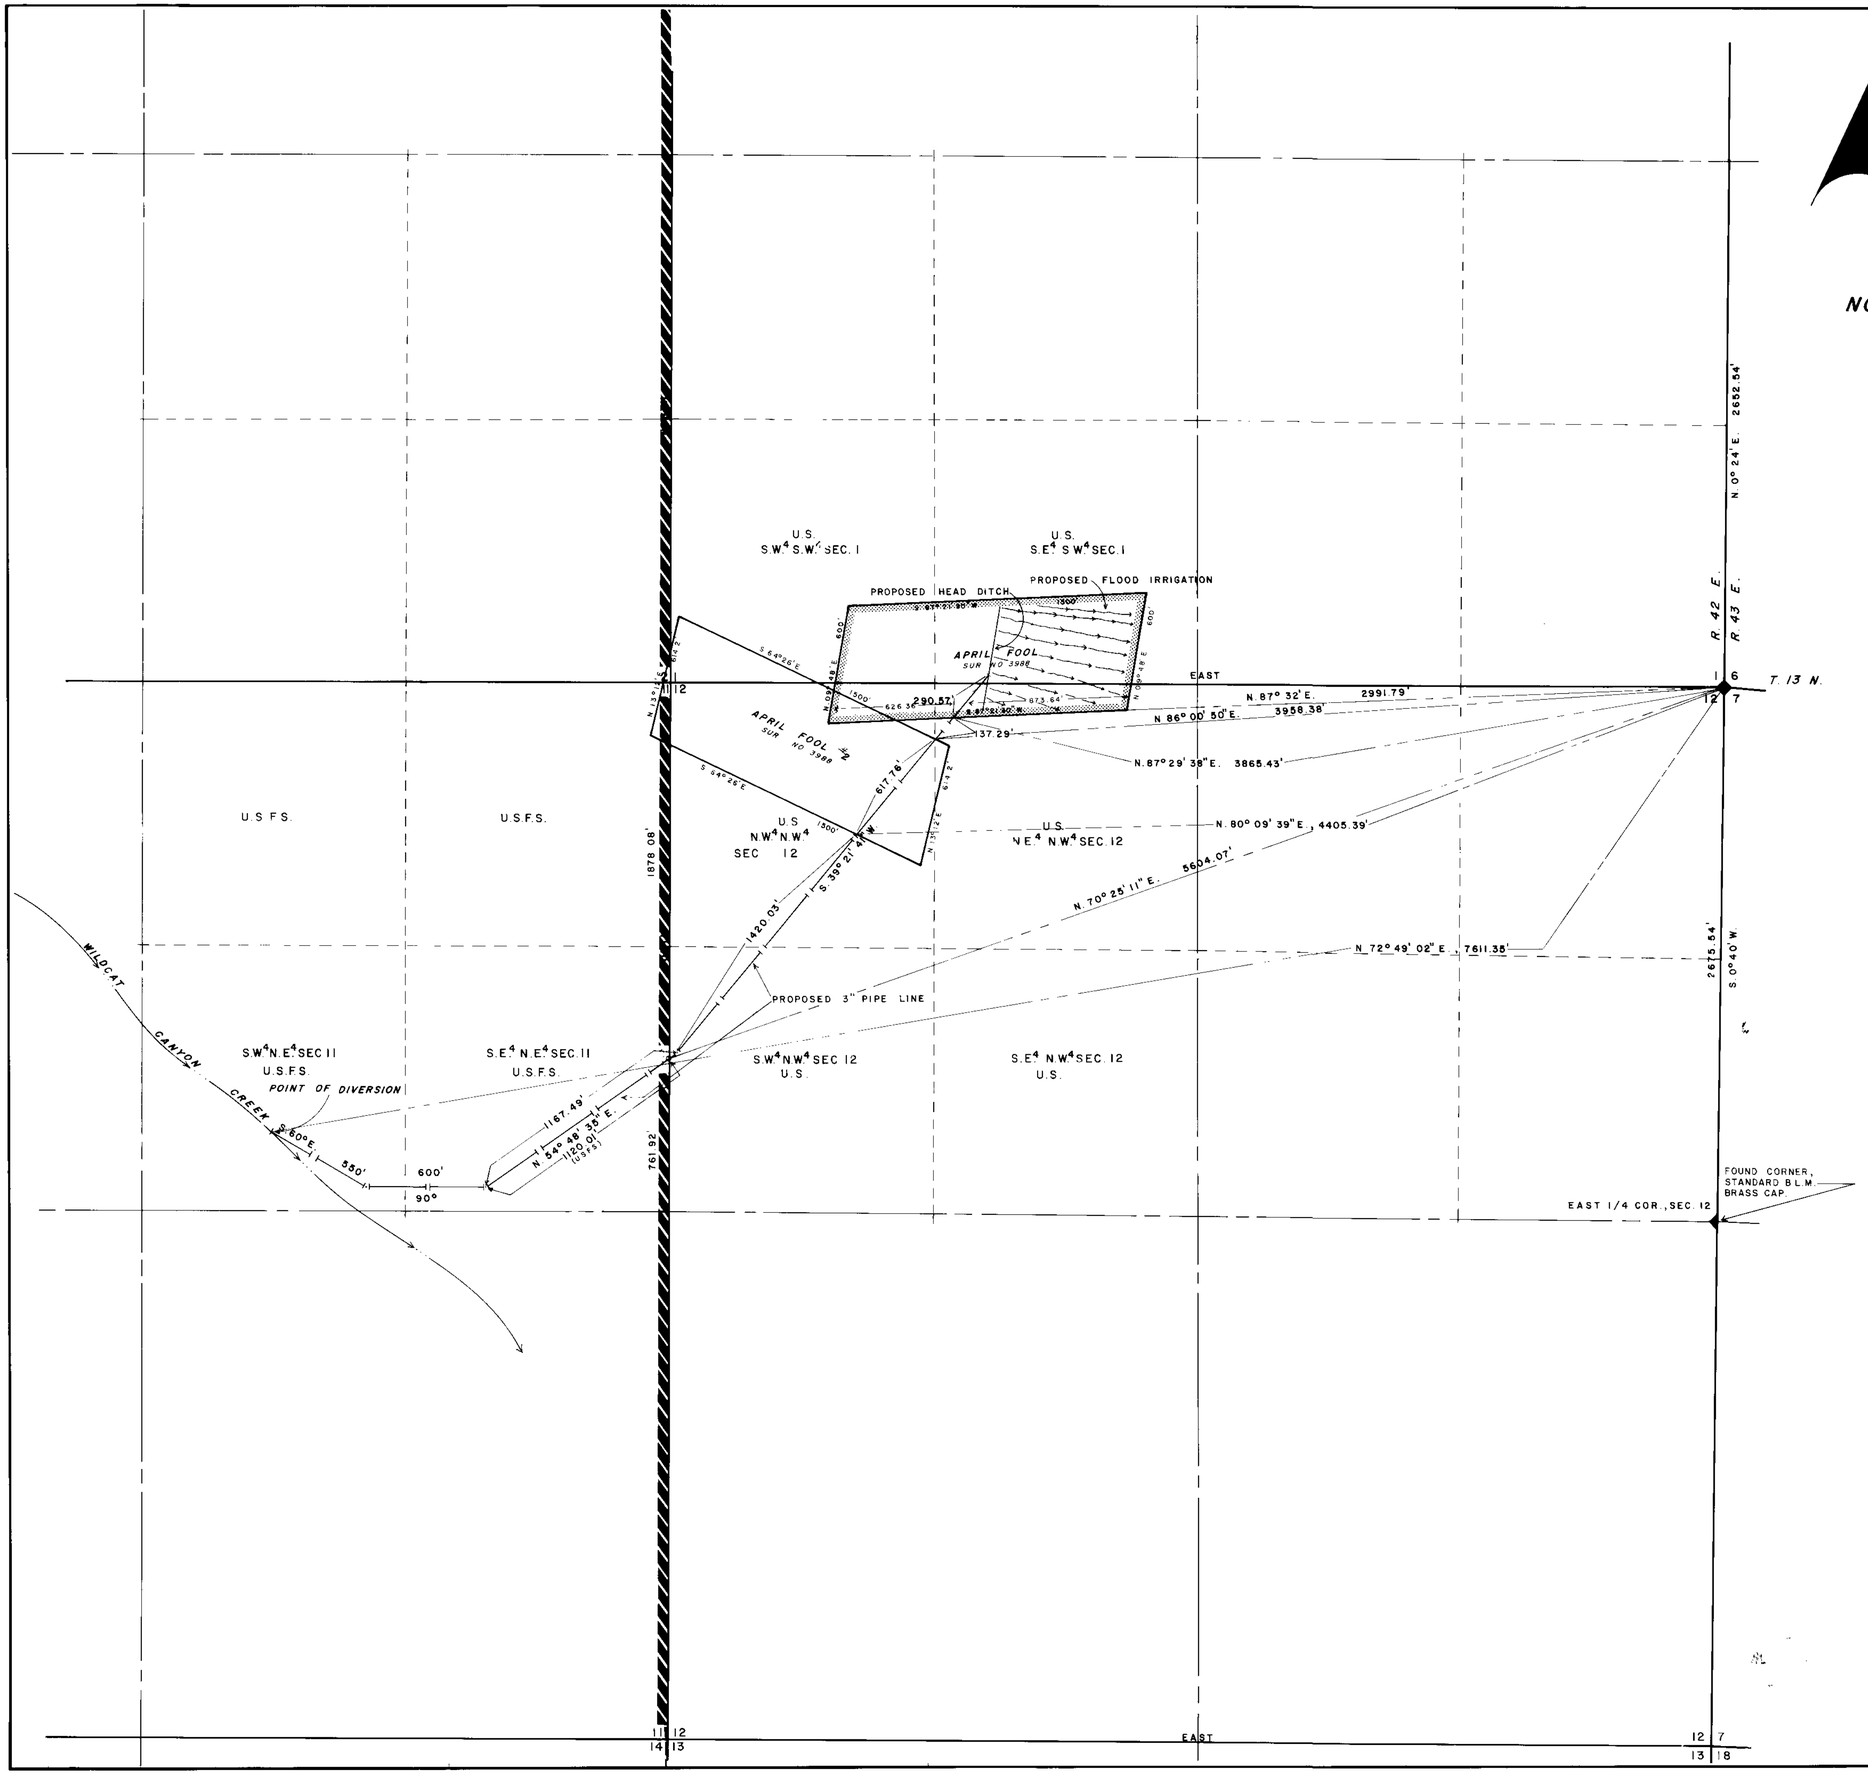

STATE OF NEVADA }
COUNTY OF NYE } SS.

I WALLACE T. BOUNDY, BEING FIRST DULY SWORN DEPOSE AND SAY THAT THIS MAP CONSISTING OF ONE SHEET, HAS BEEN CORRECTLY DRAWN TO THE DESIGNATED SCALE FROM FIELD NOTES OF A SURVEY MADE ON THE 21st DAY OF JULY, 1981; THAT IT TRULY AND CORRECTLY REPRESENTS THE PROPOSED LOCATION AND EXTENT OF THE WORKS TO DIVERT WATER FROM A STREAM IN NYE COUNTY, NEVADA, BY W.B. KOHLMOOS, FOR IRRIGATION AND DOMESTIC PURPOSES THAT THE POINT OF DIVERSION, THE APPROXIMATE LOCATION AND SIZE OF THE DIVERTING CHANNEL, ALL RESERVOIRS OR BASINS, THE LOCATION AND NAMES OF ALL OTHER WORKS, WHICH WILL CROSS OR CONNECT WITH PROPOSED WORKS, AND THE BOUNDARIES OF ALL LANDS SHOWING THE AREAS PROPOSED TO BE UTILIZED, ARE FULLY AND CORRECTLY DESIGNATED THEREON.

Wallace T. Boundy
STATE WATER RIGHT SURVEYOR NO. 584

Subscribed and sworn to before me this 13th day of August 1981

Janice K. Beyser
NOTARY PUBLIC IN AND FOR NYE COUNTY, NEVADA

PLACE OF USE

BEING WITHIN THE BOUNDARY OF THE APRIL ~~FOOL PATENTED~~ MINING CLAIM, SURVEY NO. 3988, LOCATED IN PART WITHIN THE S. 1/2 S.W. 1/4 OF SEC. 1, AND THE N. 1/2 N.W 1/4, SEC. 12, T. 13 N., R. 42 E., M.D.B.&M., NYE COUNTY, NEV.

LEGEND

- FOUND COR., STANDARD B.L.M. BRASS CAP
- PROPOSED PIPE LINE
- CREEK OR RIVER
- PLACE OF USE
- UNITED STATES FOREST SERVICE BOUNDARY

BASIS OF BEARINGS

THAT LINE BETWEEN THE N.E. COR OF SEC 12, T 13 N., R 42 E., M.D.B.&M., NYE COUNTY, NEVADA AND THE EAST 1/4 COR. OF SAID SEC 12 AS STATED, S. 0° 40' W., 2675.54', AS PER G.L.O. PLAT

0 100' 200' 300' 400' 500' 1000' 1500'

SCALE: 1in. = 400ft. 43946

MAP TO ACCOMPANY APPLICATION TO APPROPRIATE WATER

FOR: IRRIGATION AND DOMESTIC PURPOSES

FROM: A STREAM SOURCE, WITHIN THE S.W. 1/4 N.E. 1/4, SEC. 11, T. 13 N., R. 42 E., M.D.B.&M., NYE COUNTY, NEV., BEING WILDCAT CANYON CREEK.

FOR: W.B. KOHLMOOS
888 W. SECOND ST.
SUITE 108
RENO, NEV. 89503

MAPPED AND SURVEYED BY
BOUNDY LAND SURVEYING
TONOPAH, NEVADA

43946