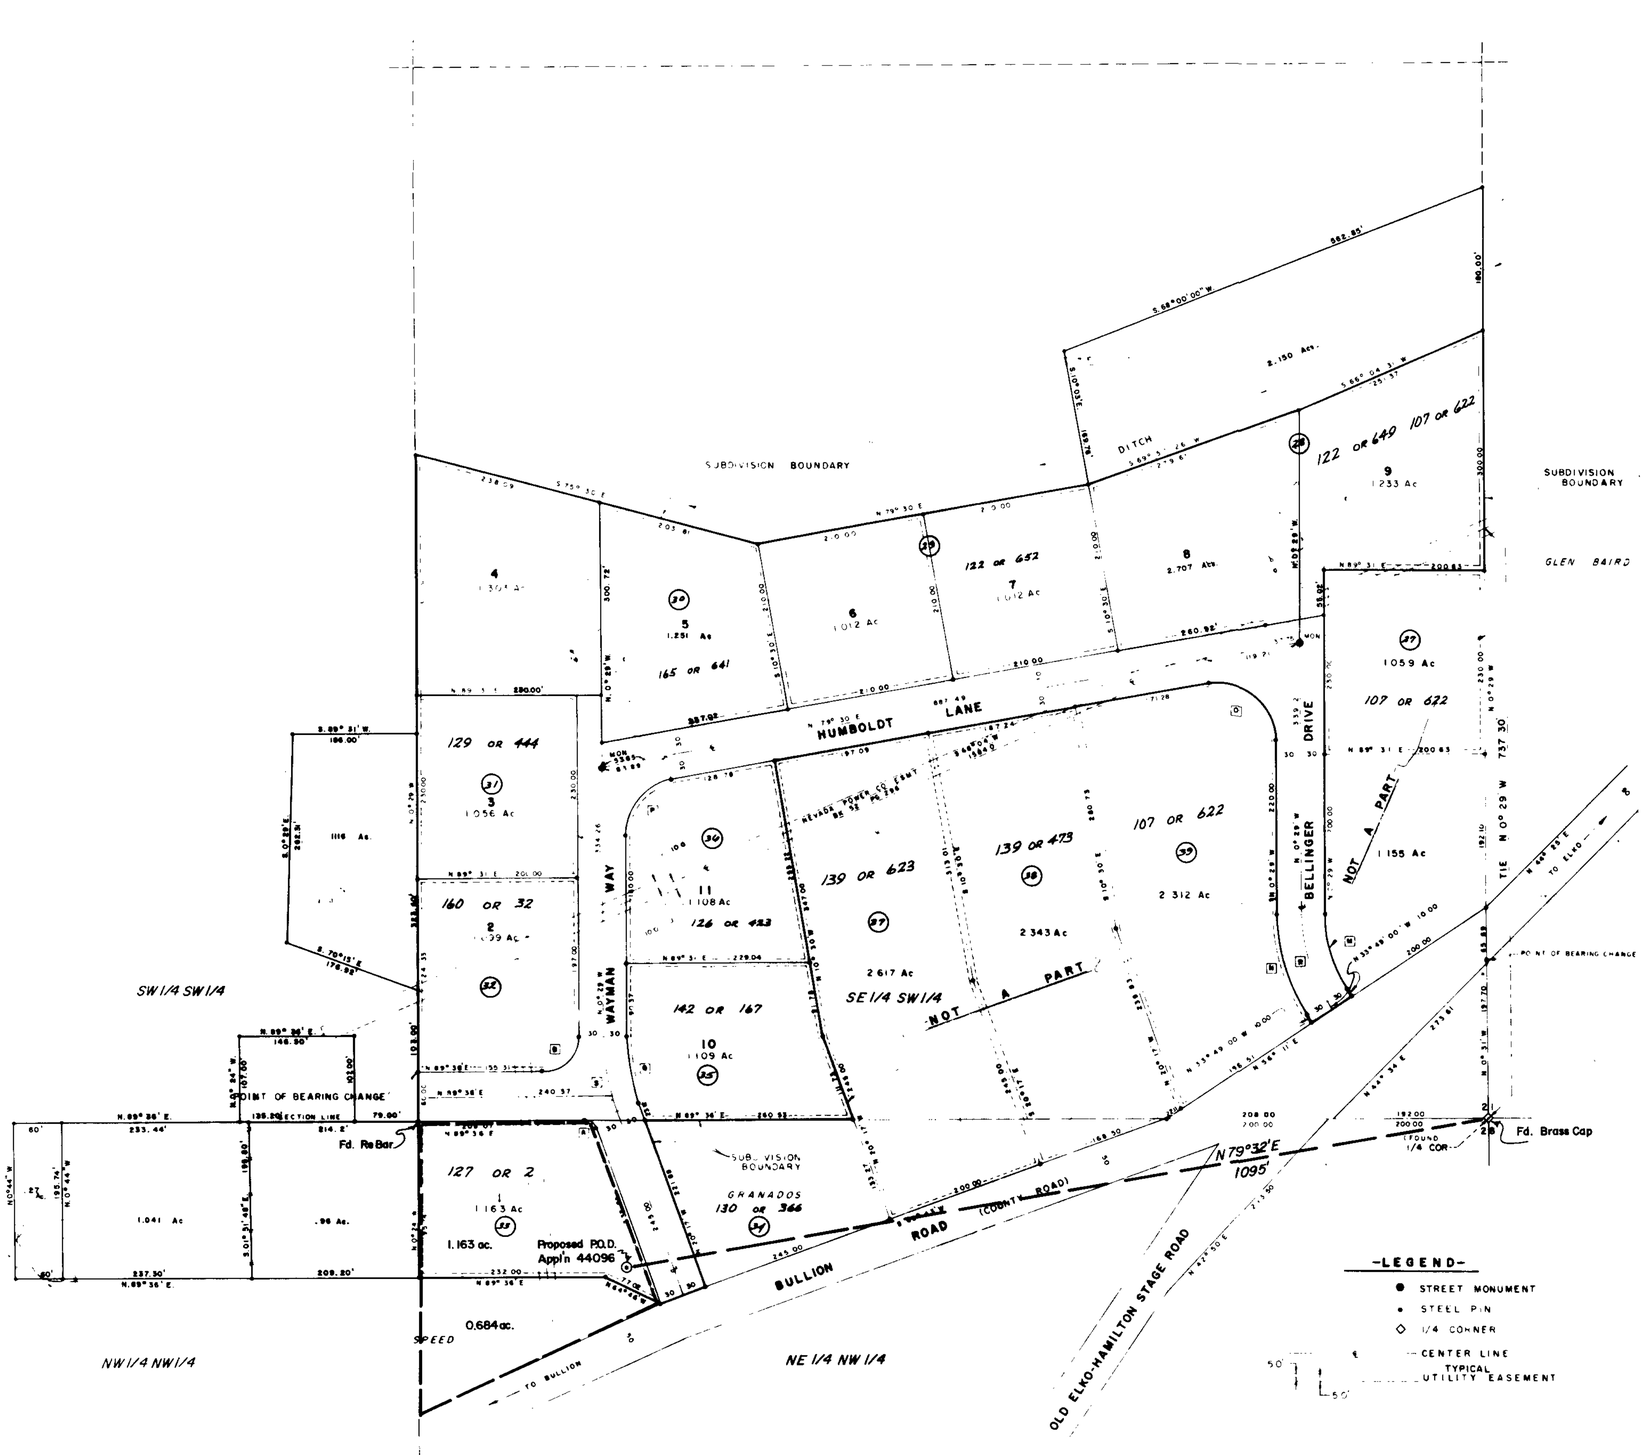

N

T.34 N., R.55 E.
M.D.M.

STATE OF NEVADA }
COUNTY OF ELKO } ss.

I, William A. Nisbet, being first duly sworn, depose and say that this map, consisting of one sheet, has been correctly drawn to the designated scale from field notes of a survey, made under my supervision and direction, on the 13 day of OCTOBER, 1981; that it truly and correctly represents the proposed location and extent of the works used to divert water from an UNDERGROUND SOURCE in ELKO COUNTY by RICHARD L. COTHRUN for QUASI-MUNICIPAL PURPOSES. That the proposed points of diversion, the approximate location and size of the diverting channel, all reservoirs or basins, the location and names of all other works which will cross or connect with the proposed works, and the boundary of all lands, showing by 40-acre subdivisions the areas proposed to be served, are fully and correctly designated thereon.

William A. Nisbet
STATE WATER RIGHT SURVEYOR NO. 448

REGISTERED LAND SURVEYOR - STATE OF NEVADA
WILLIAM A. NISBET
3805

Subscribed and sworn to before me this 2nd day of November, 1981.
Notary Public in and for Elko County, Nevada.

Leora Bernadot

LEORA BERNADOT
Notary Public - State of Nevada
Elko County, Nevada
Commission expires May 2, 1983

BASIS OF BEARINGS: 44096 - North line of Section 28 T34N. R55E MDM bears N89°36'E and Belway Farms Subdivision Map recorded in Elko County

RECEIVED
NOV 2 1981
STATE ENGINEER'S OFFICE
ELKO OFFICE

FILED
NOV 2 1981
STATE ENGINEER'S OFFICE

NO.	BY	DATE	DESCRIPTION	CHK'D	APP'D
			REVISIONS		

DRAWN BY W.S. | APPROVED BY WM
JOB NO. 2425-001 | DATE 10/81

MAP
TO ACCOMPANY APPLICATION TO
APPROPRIATE WATER
FOR QUASI-MUNICIPAL
BY RICHARD L. COTHRUN
FROM UNDERGROUND

CHILTON ENGINEERING
421 COURT STREET ELKO, NEVADA

W81041 1/1

44096