Sheet 1 of 1

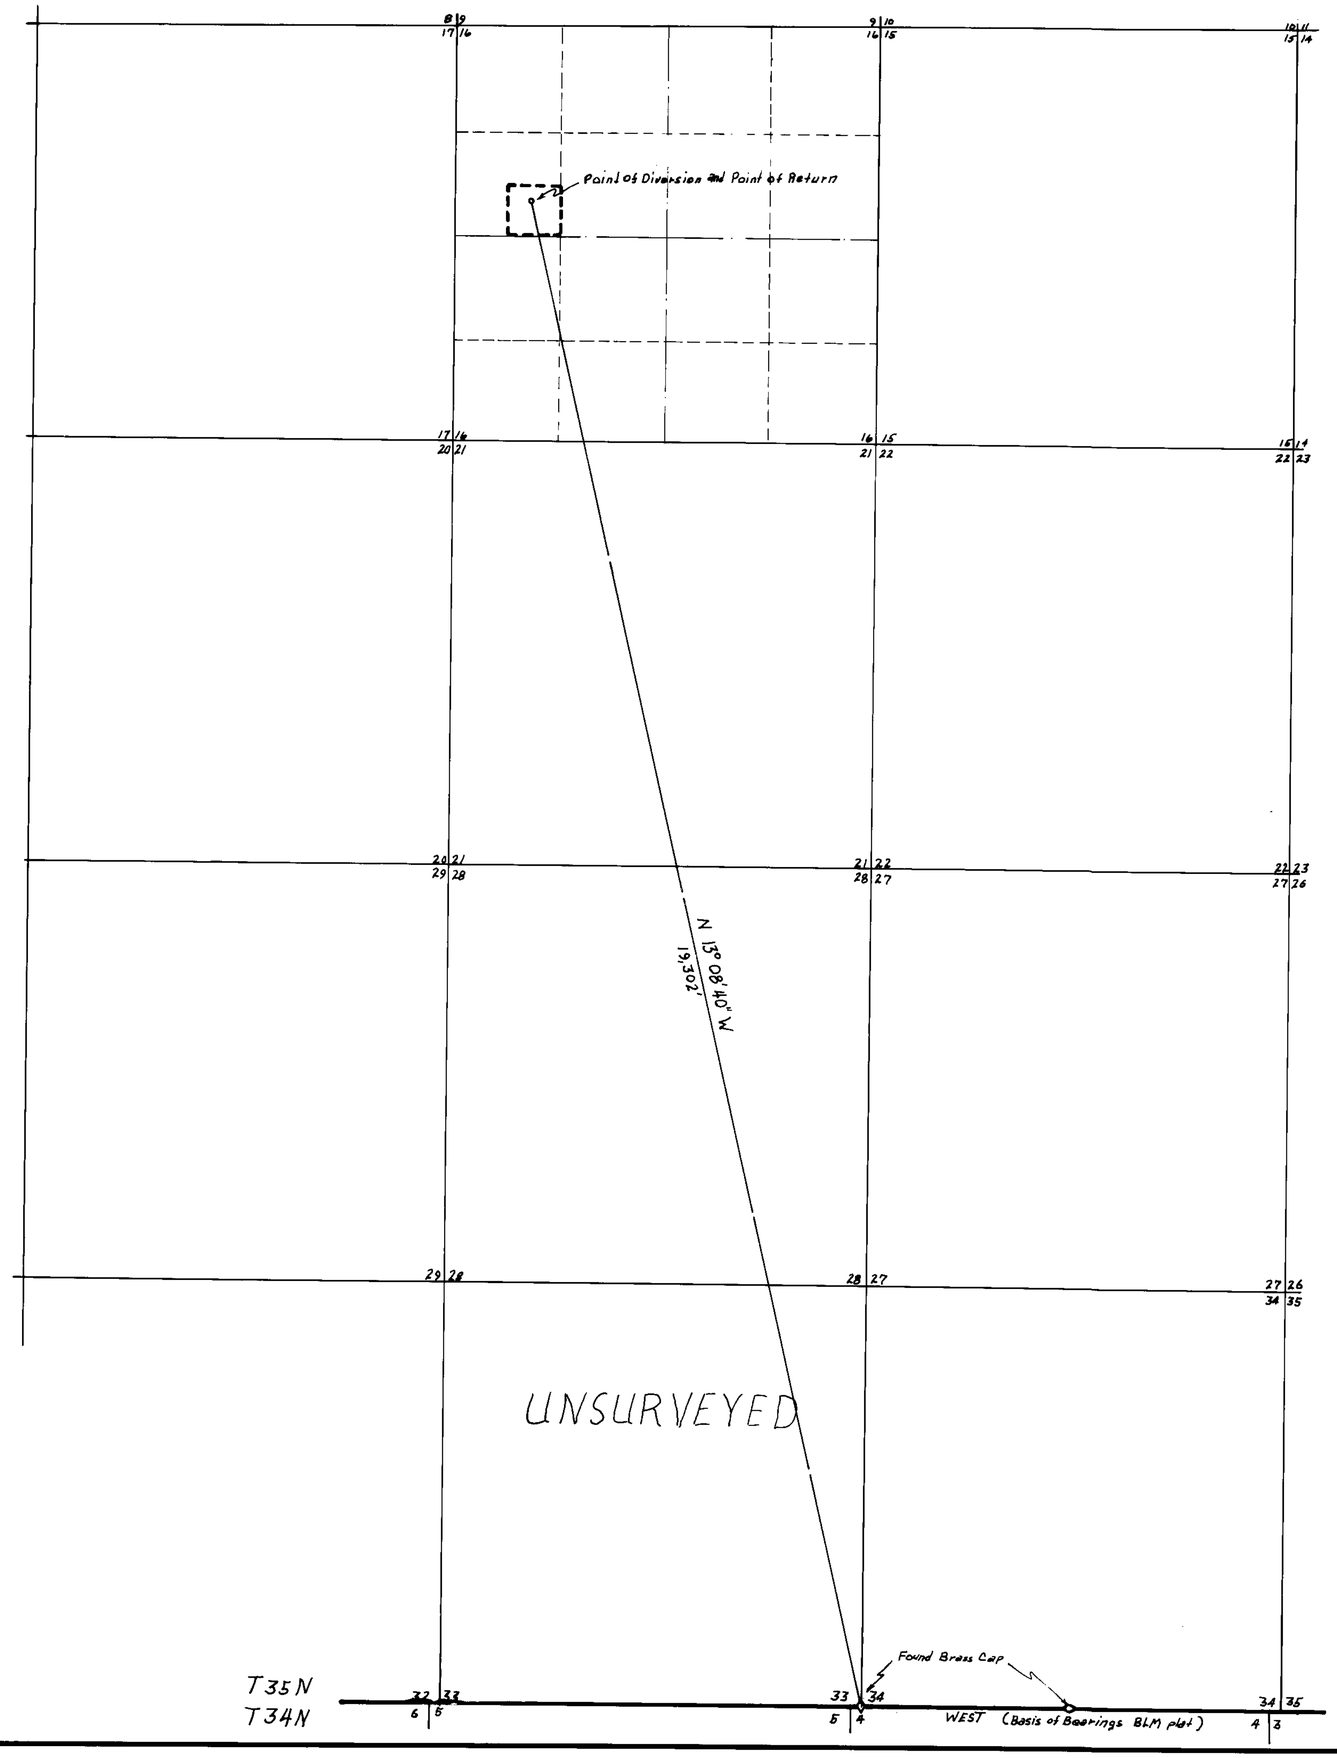

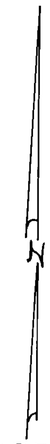

T 35N, R 30E, MDB&M

STATE of NEVADA,
ss.
COUNTY of HUMBOLDT

I, Carl J. Crosby, being first duly sworn, depose and say that this map consisting of 1 sheet has been correctly drawn to the designated scale from field notes of a survey made by me on the 13 day of June, 1981; That it truly and correctly represents the proposed location and extent of the works used to divert water from Mandalay Spring in Humboldt County, by Robert Wigle and Bill DeLong for mining and milling. That the proposed point of diversion, point of return and place of use by 40 acre subdivision are fully and correctly shown thereon.

Carl J Crosby
State Water Rights Surveyor 542

Subscribed and Sworn to before me
this 28 day of JUNE, 1981
Notary Public in and for Humboldt County, Nevada

Walter D Vetter

Scale 1" = 1000'

44116

FILED
OCT 27 1981
STATE ENGINEER'S OFFICE

CROSBY SURVEYING
4505 DAVIS LANE
WINNEMUCCA, NEVADA 89445
(702) 623-2731

MAP
To Accompany Application to Appropriate Water for Mining and Milling
By Robert Wigle and Bill DeLong from Mandalay Spring

Humboldt County Nevada

44116