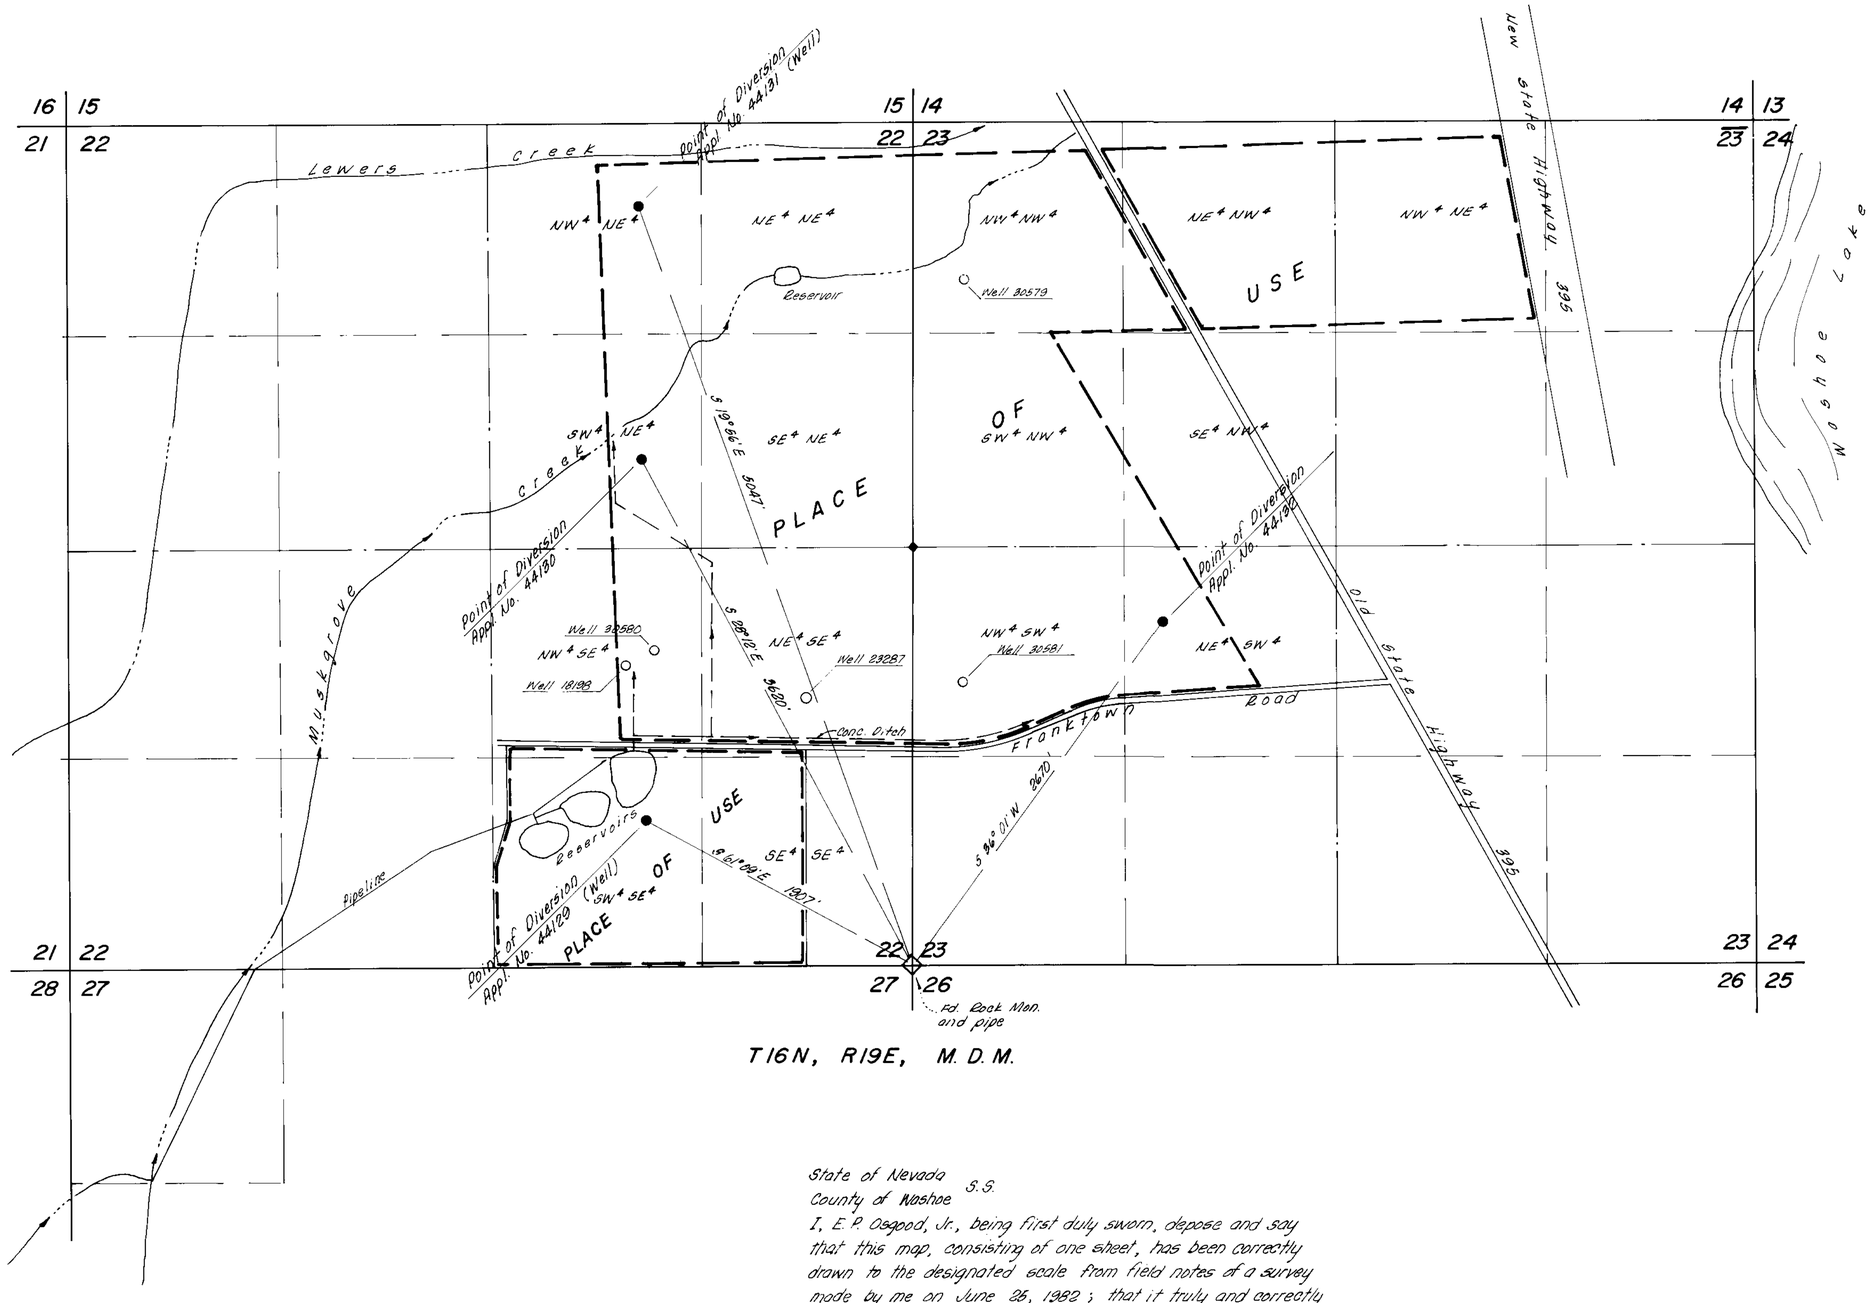

T16N, R19E, M. D. M.

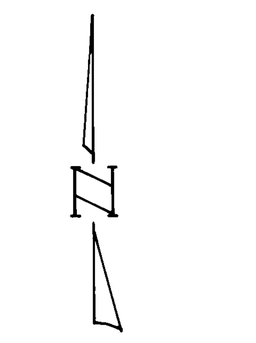

BASIS OF BEARINGS:
MAGNETIC NORTH - VAR. -18°

SCALE 1" = 500'

0 500 1000 1500 2000

State of Nevada
County of Washoe S.S.

I, E. P. Osgood, Jr., being first duly sworn, depose and say that this map, consisting of one sheet, has been correctly drawn to the designated scale from field notes of a survey made by me on June 26, 1982; that it truly and correctly represents the proposed location and extent of the works used to divert water from underground sources in Washoe County, by Robert L. Weise, dba Lightning "W" Ranch for irrigation purposes. That the proposed point of diversion, the approximate location and size of the diverting channel, all reservoirs or basins, the location and names of all other works which will cross or connect with the proposed works, and the boundary of all lands, showing by 40 Acre subdivisions the areas proposed to be irrigated, are fully and correctly designated thereon.

E. P. Osgood Jr.
E. P. Osgood, Jr. (St. Wtr. Rt. Sur. No. 294)

Subscribed and sworn to before me
this 28th day of June 1982.
Notary Public in and for Washoe County, Nevada.

Marvin Hamrick

FILED
JUL 2 1982
STATE ENGINEER'S OFFICE

44129-32 46367

MAP TO ACCOMPANY
APPLICATION TO APPROPRIATE WATER FOR
IRRIGATION USE BY

ROBERT L. WEISE, DBA
LIGHTNING "W" RANCH

FROM UNDERGROUND SOURCES
WASHOE COUNTY, NEVADA

E.P. OSGOOD, JR. — ST. WTR. RT. SUR. NO. 294

46367 44132 44131 44130 44129