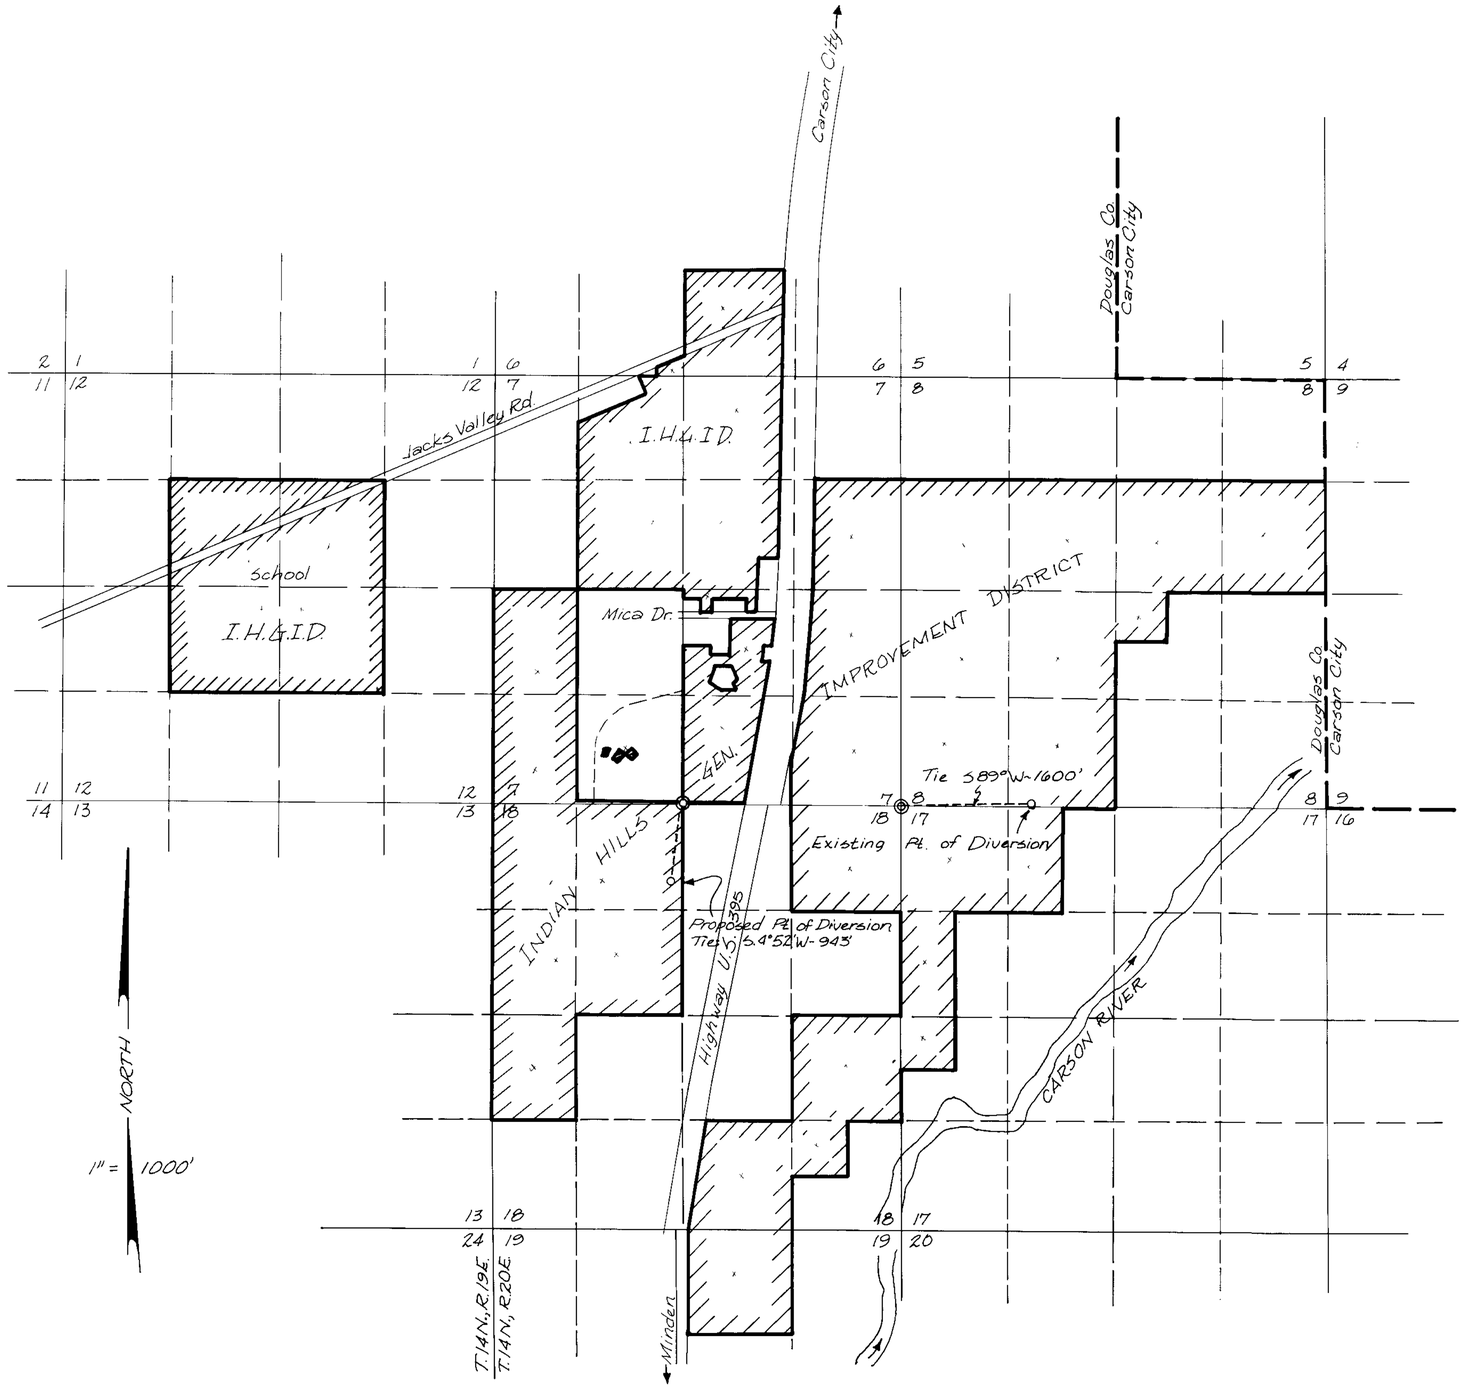


STATE OF NEVADA
CARSON CITY COUNTY

I, Robert C. Downer, being first duly sworn, depose and say that this map, consisting of one sheet, has been correctly drawn to the correct scale from property surveys and U.S.B.L.M. Plat maps, that it truly and correctly represents the proposed location and extent of the works used to divert water from an underground source in Douglas County, by Indian Hills General Improvement District for Quasi-Municipal purposes, under Permits No. 38035 as amended by Permit No. 42797 that the location and extent of lands within the service area of Indian Hills General Improvement District and the area of use for water applied for under this application is fully and correctly designated hereon.

Robert C. Downer
State Water Rights Surveyor #314

Subscribed and sworn to before me this 11th day, of Sept, 1981.

Mary Beth Callahan
Notary Public in and for Carson City, Nev.

MARY BETH CALLAHAN
Notary Public - State of Nevada
Carson City
My Appointment Expires May 3, 1983

LEGEND:

◎ Found Brass Cap Sec. Cor.

o Point of Diversion

Area of Use (Indian Hills G.I.D.)

FILED
SEP 30 1981
STATE ENGINEER'S OFFICE

RECEIVED
SEP 17 1981
STATE ENGINEER'S OFFICE

0 1 2 3
Thousands of Feet

44137

MAP TO ACCOMPANY
APPLICATION TO CHANGE PT. OF DIVERSION
OF WATER FROM AN UNDERGROUND SOURCE
PERMIT NOS. 38035 & 42797
BY
INDIAN HILLS GENERAL IMPROVEMENT DISTRICT
SCALE: 1" = 1000'

DOWNER ENGINEERING CARSON CITY, Nev.

Basis of Brng: Brngs as shown on U.S.B.L.M. Plat of T.14N., R.20E., dated Apr. 29, 1966.

44137