MONBEN ENG. 200 2-79 MC 81804

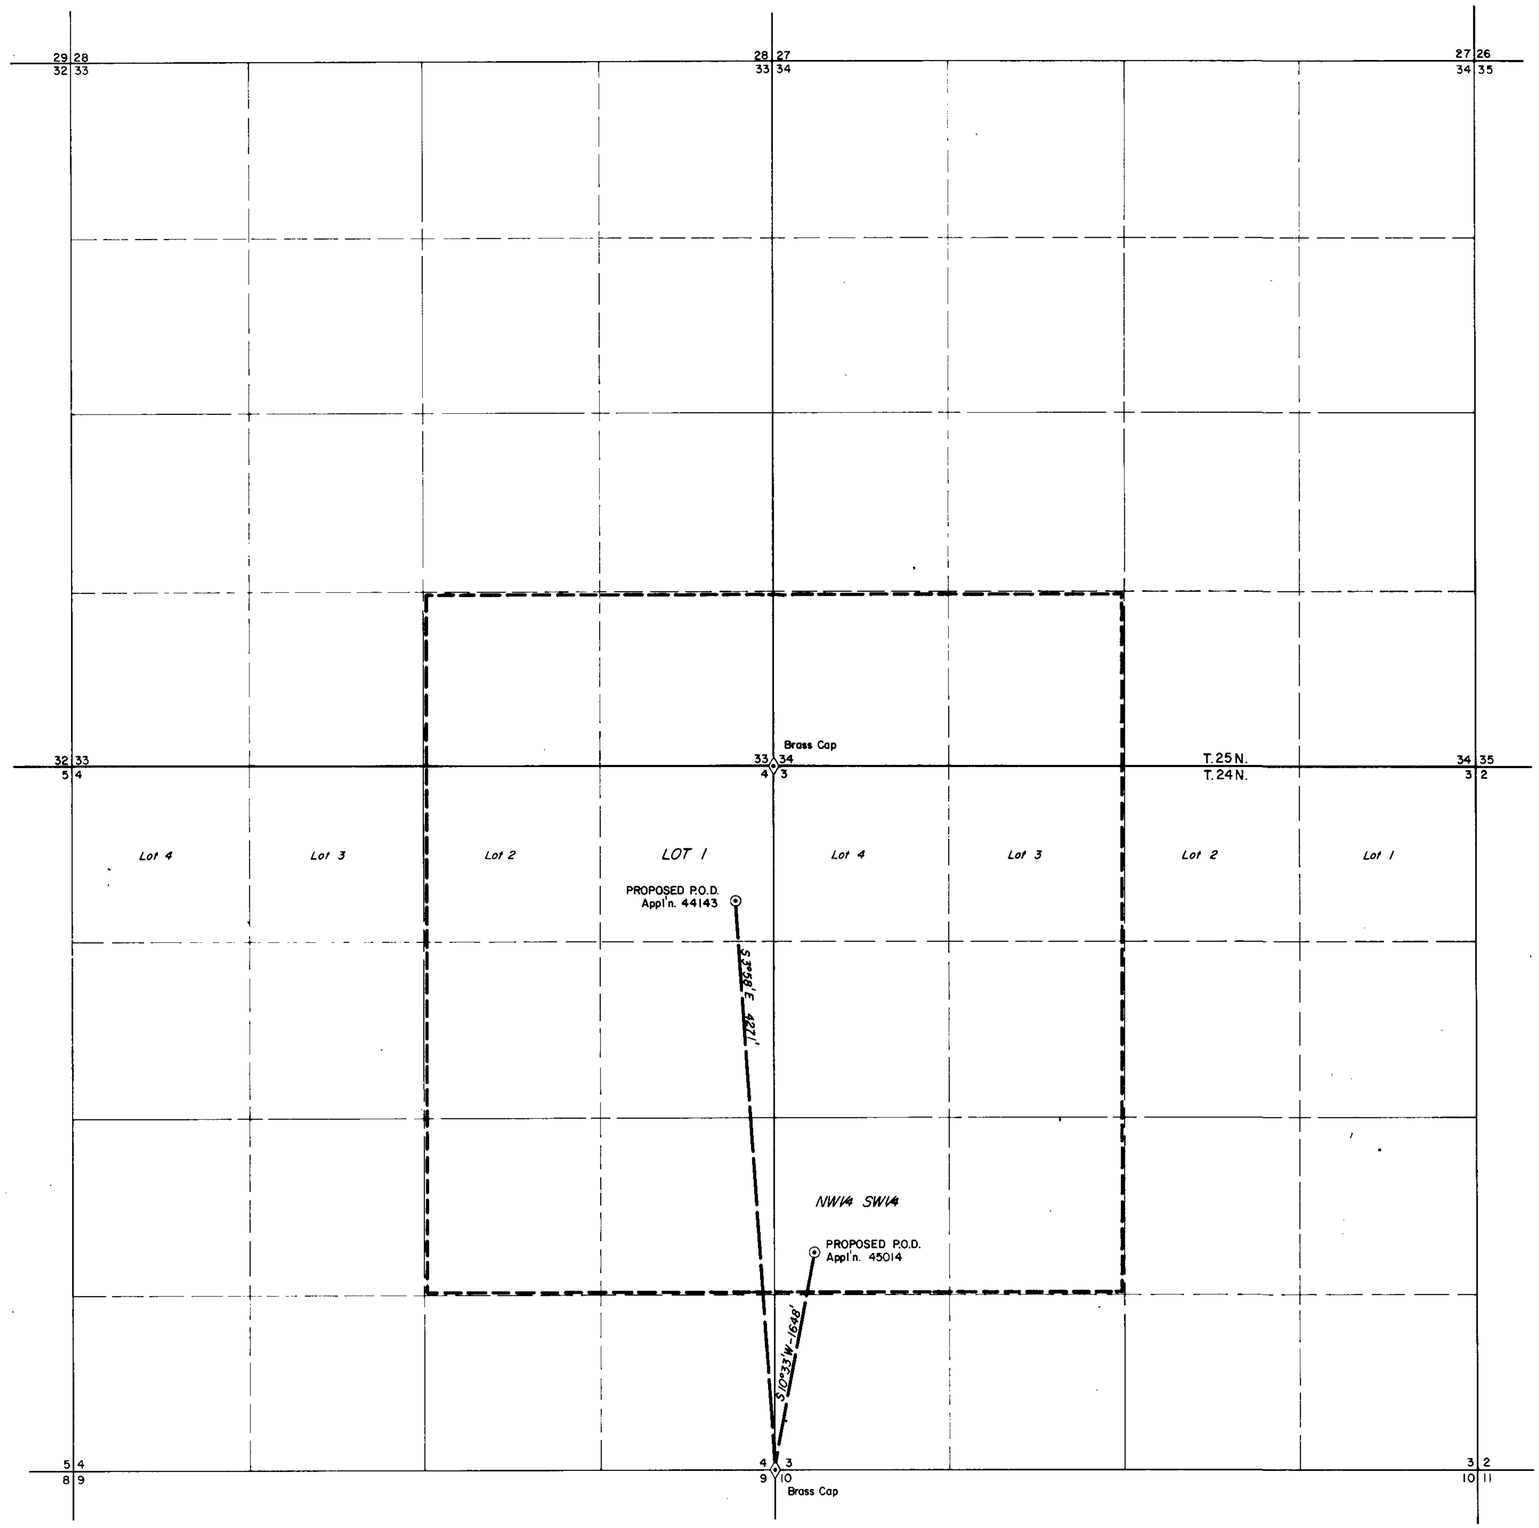

N

T.24 & 25N.,R.48E.
M.D.M.

STATE OF NEVADA }
COUNTY OF ELKO } ss.

I, William A. Nisbet, being first duly sworn, depose and say that this map, consisting of one sheet, has been correctly drawn to the designated scale from field notes of a survey, made under my supervision and direction, on the 26th day of OCTOBER, 1981; that it truly and correctly represents the proposed location and extent of the works used to divert water from an UNDERGROUND SOURCE in EUREKA COUNTY by AARON & RANDY BUFFINGTON for IRRIGATION & DOMESTIC PURPOSES. That the proposed points of diversion, the approximate location and size of the diverting channel, all reservoirs or basins, the location and names of all other works which will cross or connect with the proposed works, and the boundary of all lands, showing by 40-acre subdivisions the areas proposed to be irrigated, are fully and correctly delineated thereon.

William A. Nisbet

STATE WATER RIGHT SURVEYOR NO. 3805

REGISTERED LAND SURVEYOR · STATE OF NEVADA · WILLIAM A. NISBET 3805

Subscribed and sworn to before me this 13th day of Nov, 1981.
Notary Public in and for Elko County, Nevada.

Leora Bernadot

LEORA BERNADOT
Notary Public - State of Nevada
Elko County, Nevada
Commission Expires May 2, 1982

RECEIVED
NOV 16 1981
STATE ENGINEER'S OFFICE

BASIS OF BEARINGS: West line of Section 3 T24N R48E MDM bear S0°04'E per G.L.O. Survey Plat approved April 23, 1917

LEGEND

- FOUND SECTION CORNER
- FOUND 1/4 CORNER
- PLACE OF USE BOUNDARY

0 600 1200 1800 2400 3000

SCALE: 1" = 600'

FILED
NOV 18 1981
STATE ENGINEER'S OFFICE

NO.	BY	DATE	DESCRIPTION	CHK'D	APP'D
			REVISIONS		

DRAWN BY P.N. | APPROVED BY WA
JOB NO. 2424-001 | DATE 11/81

MAP

TO ACCOMPANY APPLICATION TO APPROPRIATE WATER FOR

IRRIGATION & DOMESTIC PURPOSES

BY

AARON & RANDY BUFFINGTON

FROM AN UNDERGROUND SOURCE

CHILTON ENGINEERING
421 COURT STREET ELKO, NEVADA

W81044

45014 44143