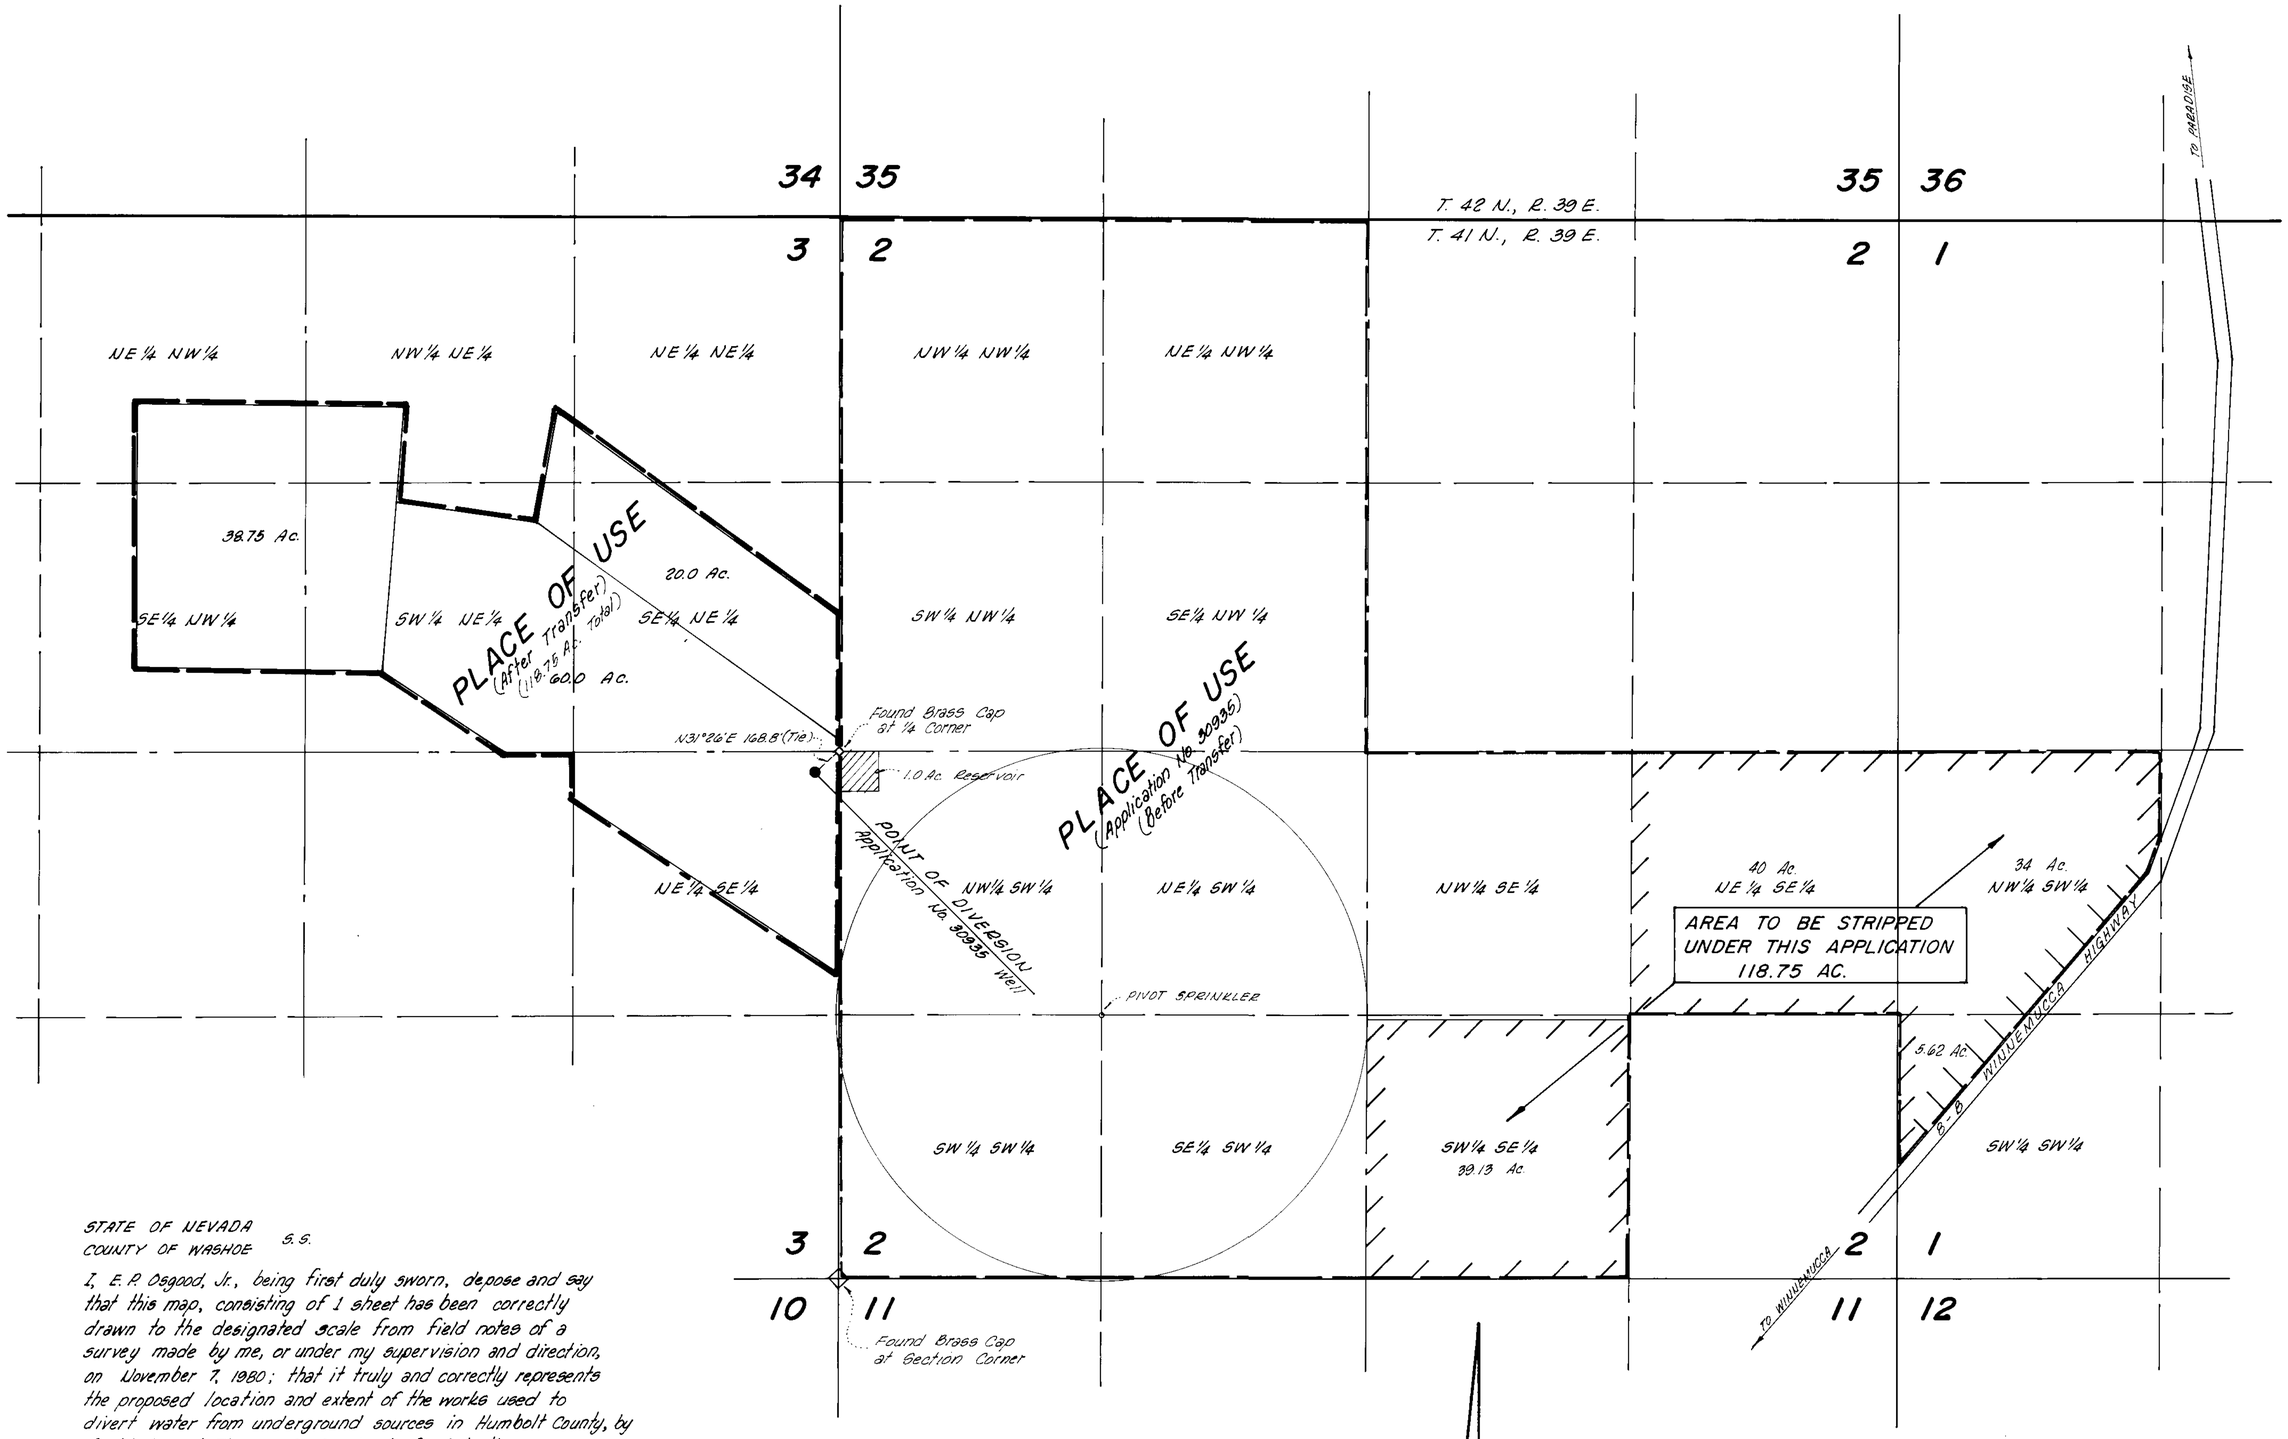

STATE OF NEVADA
COUNTY OF WASHOE S.S.

I, E.P. Osgood, Jr., being first duly sworn, depose and say that this map, consisting of 1 sheet has been correctly drawn to the designated scale from field notes of a survey made by me, or under my supervision and direction, on November 7, 1980; that it truly and correctly represents the proposed location and extent of the works used to divert water from underground sources in Humbolt County, by David J. and Thomas C. Cassinelli for irrigation use under application No. 30935. That the point of diversion, the location, size of the diverting channel, all reservoirs or basins, the location and names of all other works which will cross or connect with the proposed works, and the boundary of all lands, showing by 40-acre subdivisions the areas proposed to be irrigated, are fully and correctly designated thereon.

E.P. Osgood Jr.
E.P. Osgood, Jr., State Water Rt. Surveyor No. 294

Subscribed to and sworn to before me on this 8th day of April, 1981.

Marian Hamrick
Notary Public

Basis of Bearings:
Magnetic Variation = 17°30'

FILED
SEP 25 1981
STATE ENGINEER'S OFFICE

RECEIVED
SEP 25 1981
STATE ENGINEER'S OFFICE

SCALE: 1" = 400'
0 500 1000 1500

44147

MAP TO ACCOMPANY CHANGE IN PLACE OF USE
OF A PORTION UNDER APPLICATION NO. 30935
BY

DAVID J. AND THOMAS C. CASSINELLI

IN HUMBOLT COUNTY NEVADA
APRIL 1981

E.P. OSGOOD, JR., ST. WTR. RT. SUR. NO 294

44147