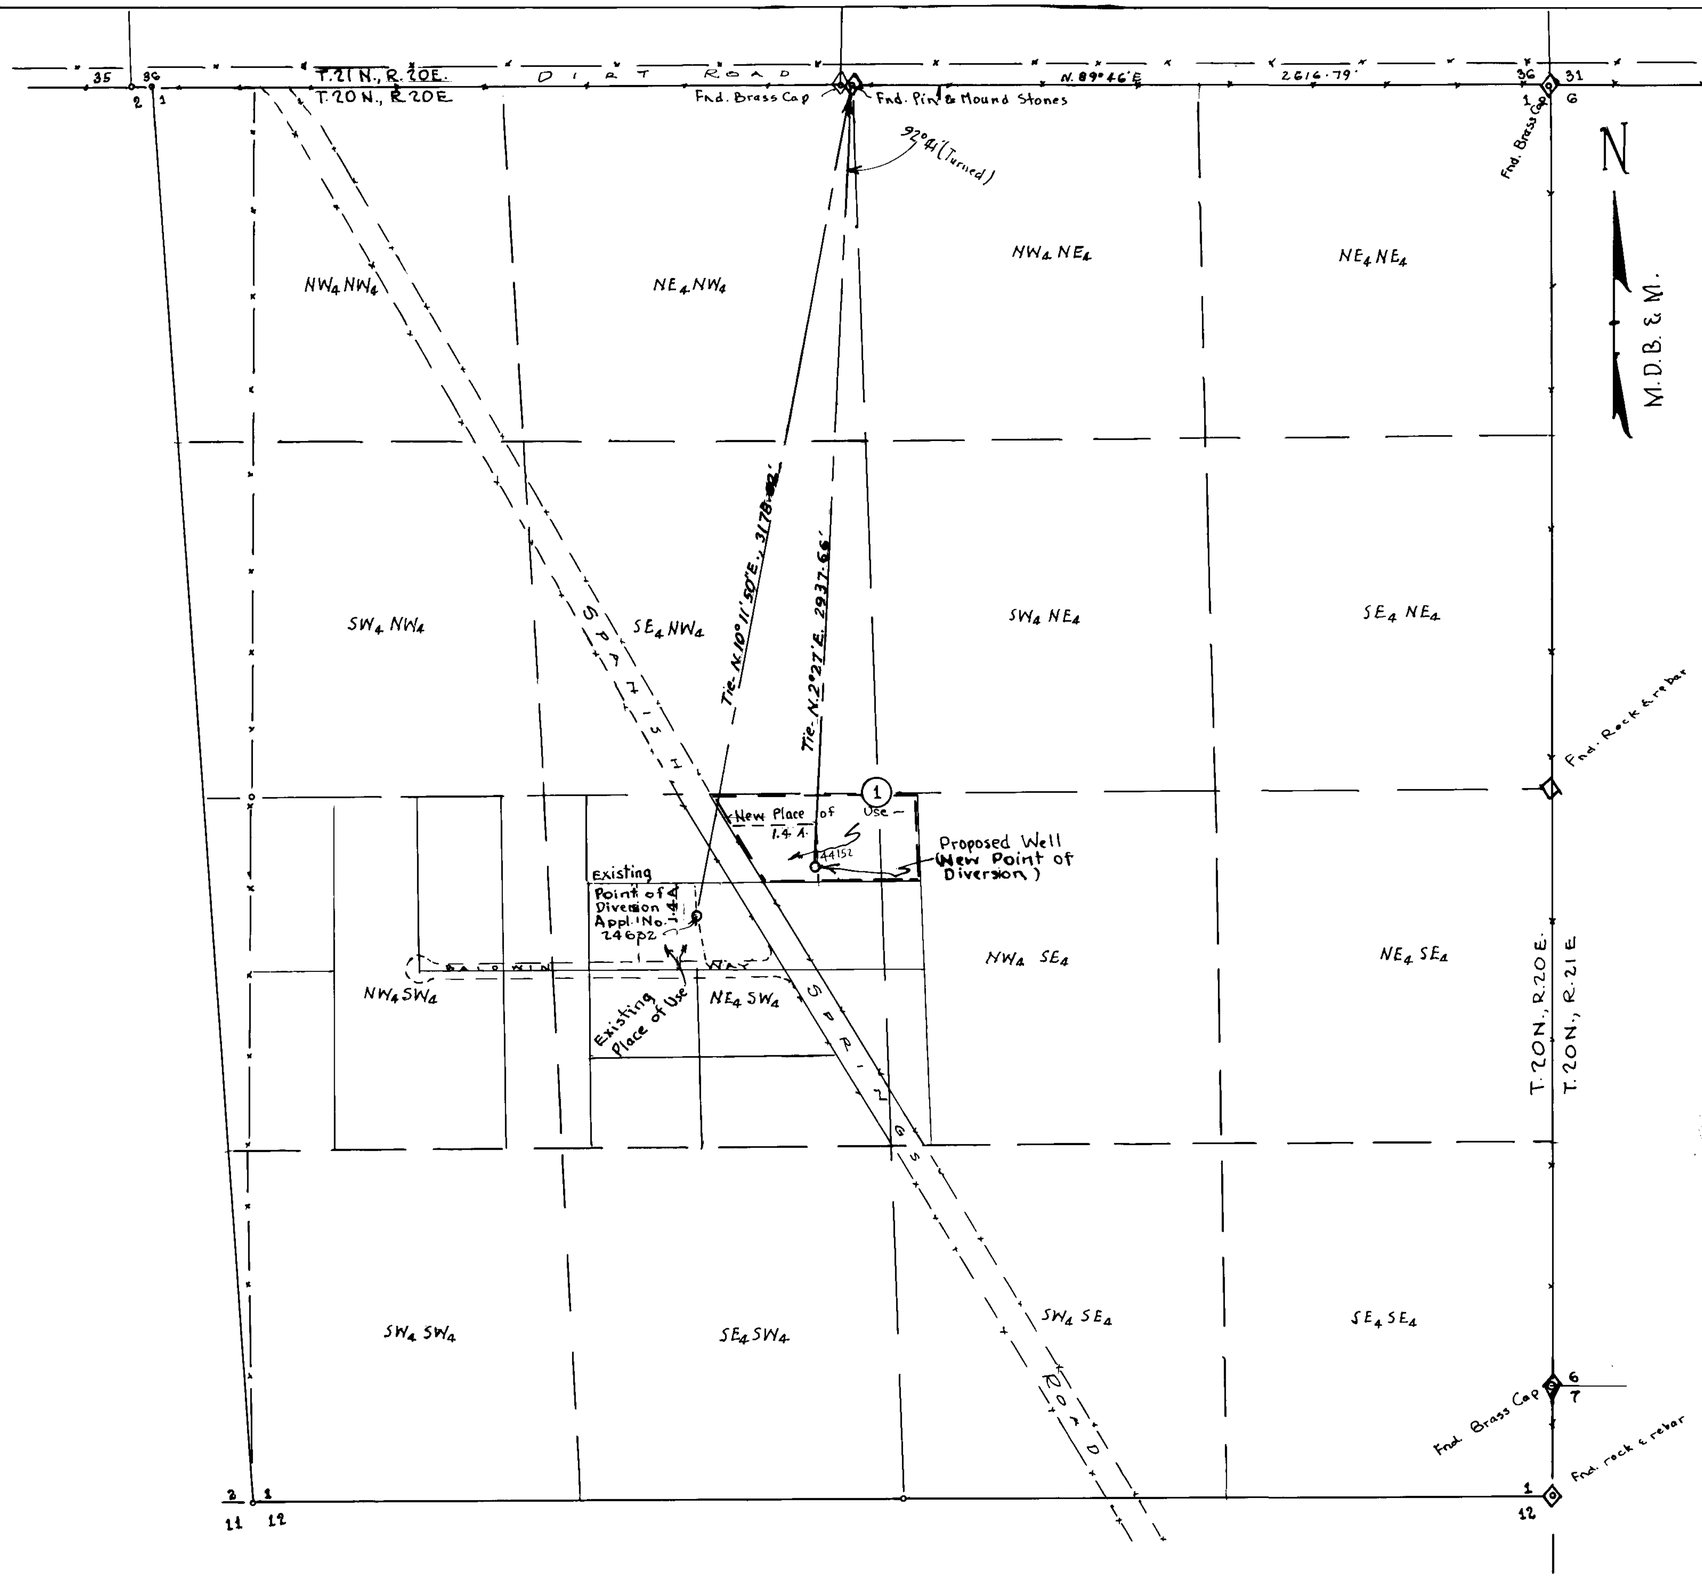

Basis of Bearings True North deflected from bearing N.89°46'E on N. Line Sec. 1, from Record of Survey File No. 381,618 Official Records of Washoe County, Nev.

State of Nevada
County of Washoe s.s.

I, John E. Curran, being first duly sworn, depose and say that this map, consisting of one sheet, has been correctly drawn to the designated scale from field notes of a survey made by me on October 21, 1981; that it truly and correctly represents the proposed locations of the existing Point of Diversion and existing Place of Use under Appl. No. 24832 and the Proposed Point of Diversion and Proposed Place of Use to be used by Lee S. Smith from an Underground Source in Washoe County for Irrigation and Domestic Purposes. That the Proposed Point of Diversion, all reservoirs or basins, the location & names of all other works which cross or connect with the proposed works and the boundaries of all lands, shown by 40 Acre subdivisions, the areas proposed to be irrigated are fully & correctly designated hereon.

John E. Curran
State Water Right Surveyor
#488 - R.E. & L.S. #258

Subscribed and sworn to before me this 13th day of November 1981.

Carol Marquis
Notary Public in and for Washoe County, State of Nevada.

FILED
NOV 1981
ENGINEER'S OFFICE

MAP
TO ACCOMPANY APPLICATION TO CHANGE POINT OF DIVERSION & PLACE OF USE OF WATER HERETOFORE APPROPRIATED UNDER APPL. 24832 - UNDERGROUND SOURCE - WASHOE CO. by Lee S. Smith

44154