CULTURAL MAP TABULATION

Section	Subdivision	Township	Range	Cultivated acreage	Description of culture	Date of first culture
3	NW¼, NW¼	16	19	6.80	PASTURE HAY	
3	SW¼, NW¼	16	19	0.19	"	
3	SE¼, NW¼	16	19	11.68	"	
3	NW¼, NE¼	16	19	10.68	"	
3	SE¼, NE¼	16	19	1.37	"	
3	NW¼, SW¼	16	19	4.22	"	
3	NE¼, SW¼	16	19	8.06	"	
3	NW¼, SE¼	16	19	9.00	"	
3	NE¼, SE¼	16	19	9.62	"	

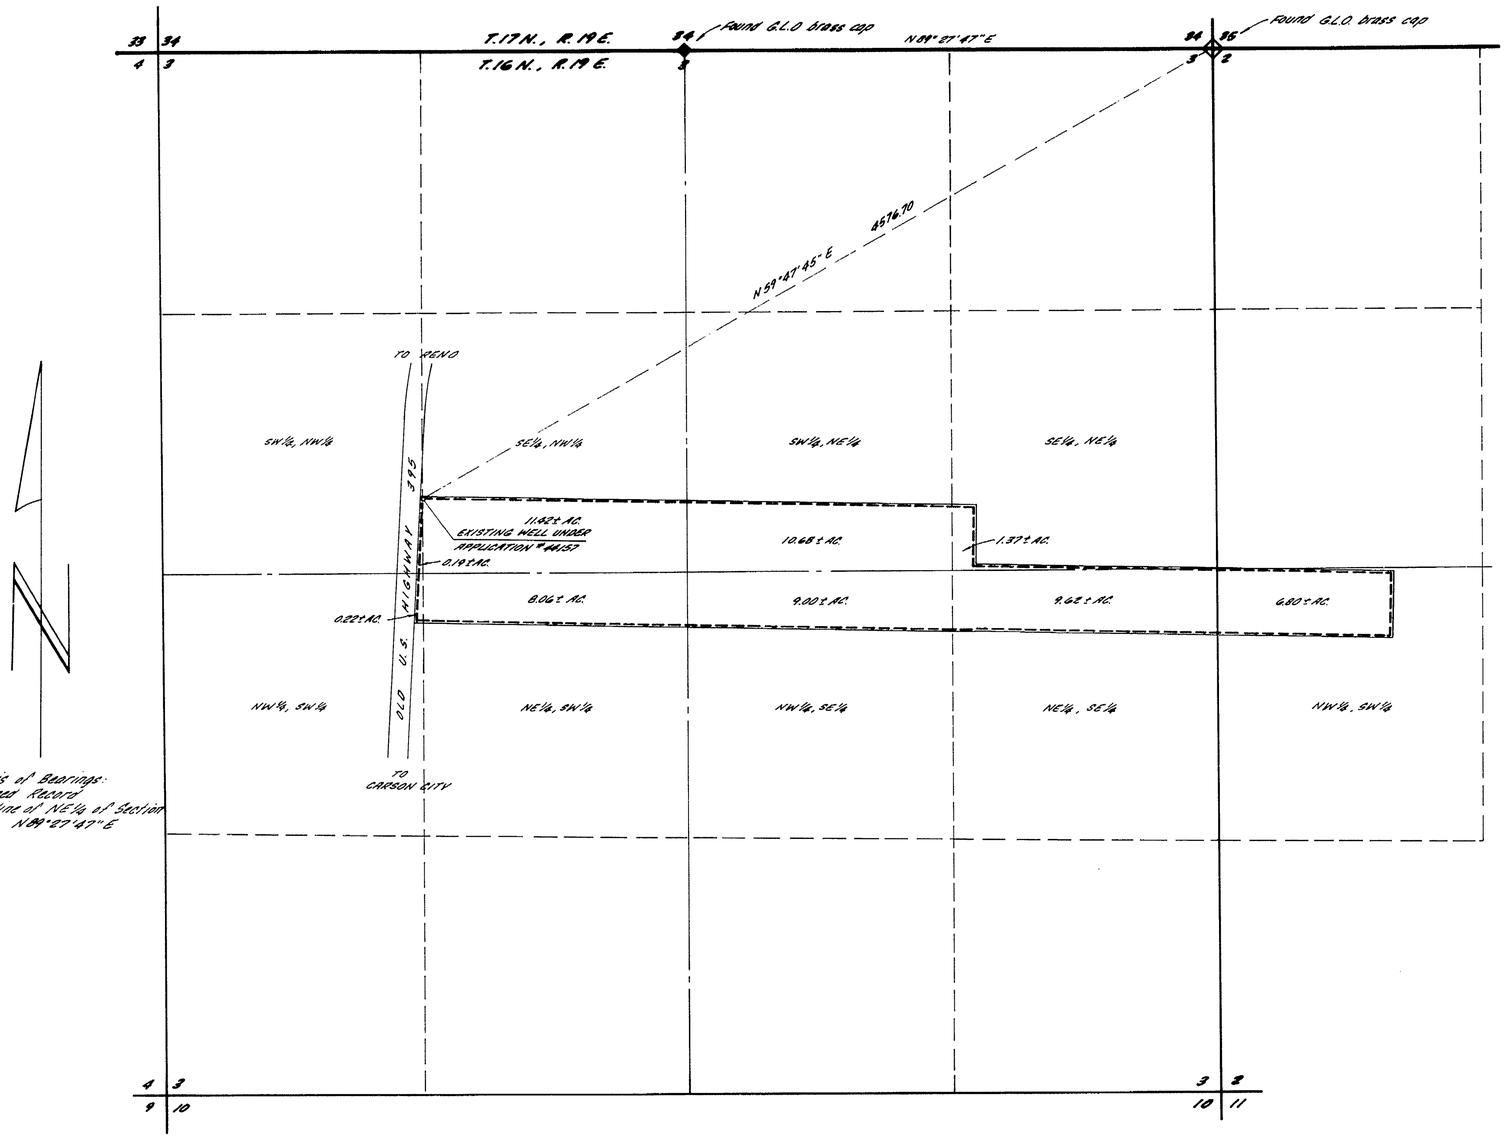

SECTIONS 2 & 3
T.16N., R.19E., M.D.B.&M.
WASHOE COUNTY, NEVADA

State of Nevada
County of Washoe ss

I, Eugene B. Langfield, being first duly sworn, depose and say that this map, consisting of one sheet, has been correctly drawn to the designated scale from field notes of a survey made under my supervision on the 1st day of June, 1982; that it truly and correctly represents the location and extent of the works used to divert water from an underground source in Washoe County, by Robert F. and Marilyn L. Rusk, for irrigation and domestic purposes, under Application No. 44157. That the point of diversion, the location, size of the diverting channel, location and description of all measuring devices, the location and extent of lands owned or controlled by the applicant upon which water applied for under Application No. 44157 is used, together with the area and kind of culture in each 40 acre subdivision, and the location and names of all other works or streams which are crossed by or connected with said works are fully and correctly designated thereon.

Eugene B. Langfield
State Water Right Surveyor

Subscribed and sworn to before me this 18th day of June, 1982.

Lydia Moreno
Notary Public in and for
Washoe County, Nevada
My commission Expires
March 7, 1986.

APPOINTMENT RECORDED IN WASHOE CO.
MY APPOINTMENT EXPIRES MAR 7 1986

SCALE: 1" = 400'
0 200 400 800 1600

FILED
JUN 24 1982
STATE ENGINEER'S OFFICE

'82 JUN 24 P3:13
STATE ENG

MAP
TO ACCOMPANY APPLICATION TO APPROPRIATE WATER and PROOF OF BENEFICIAL USE UNDER APPLICATION No. 44157 for IRRIGATION and DOMESTIC PURPOSES
by
ROBERT F. and MARILYN L. RUSK
from
AN UNDERGROUND SOURCE

Prepared By: Langfield Engineering
Reno, Nevada

44157