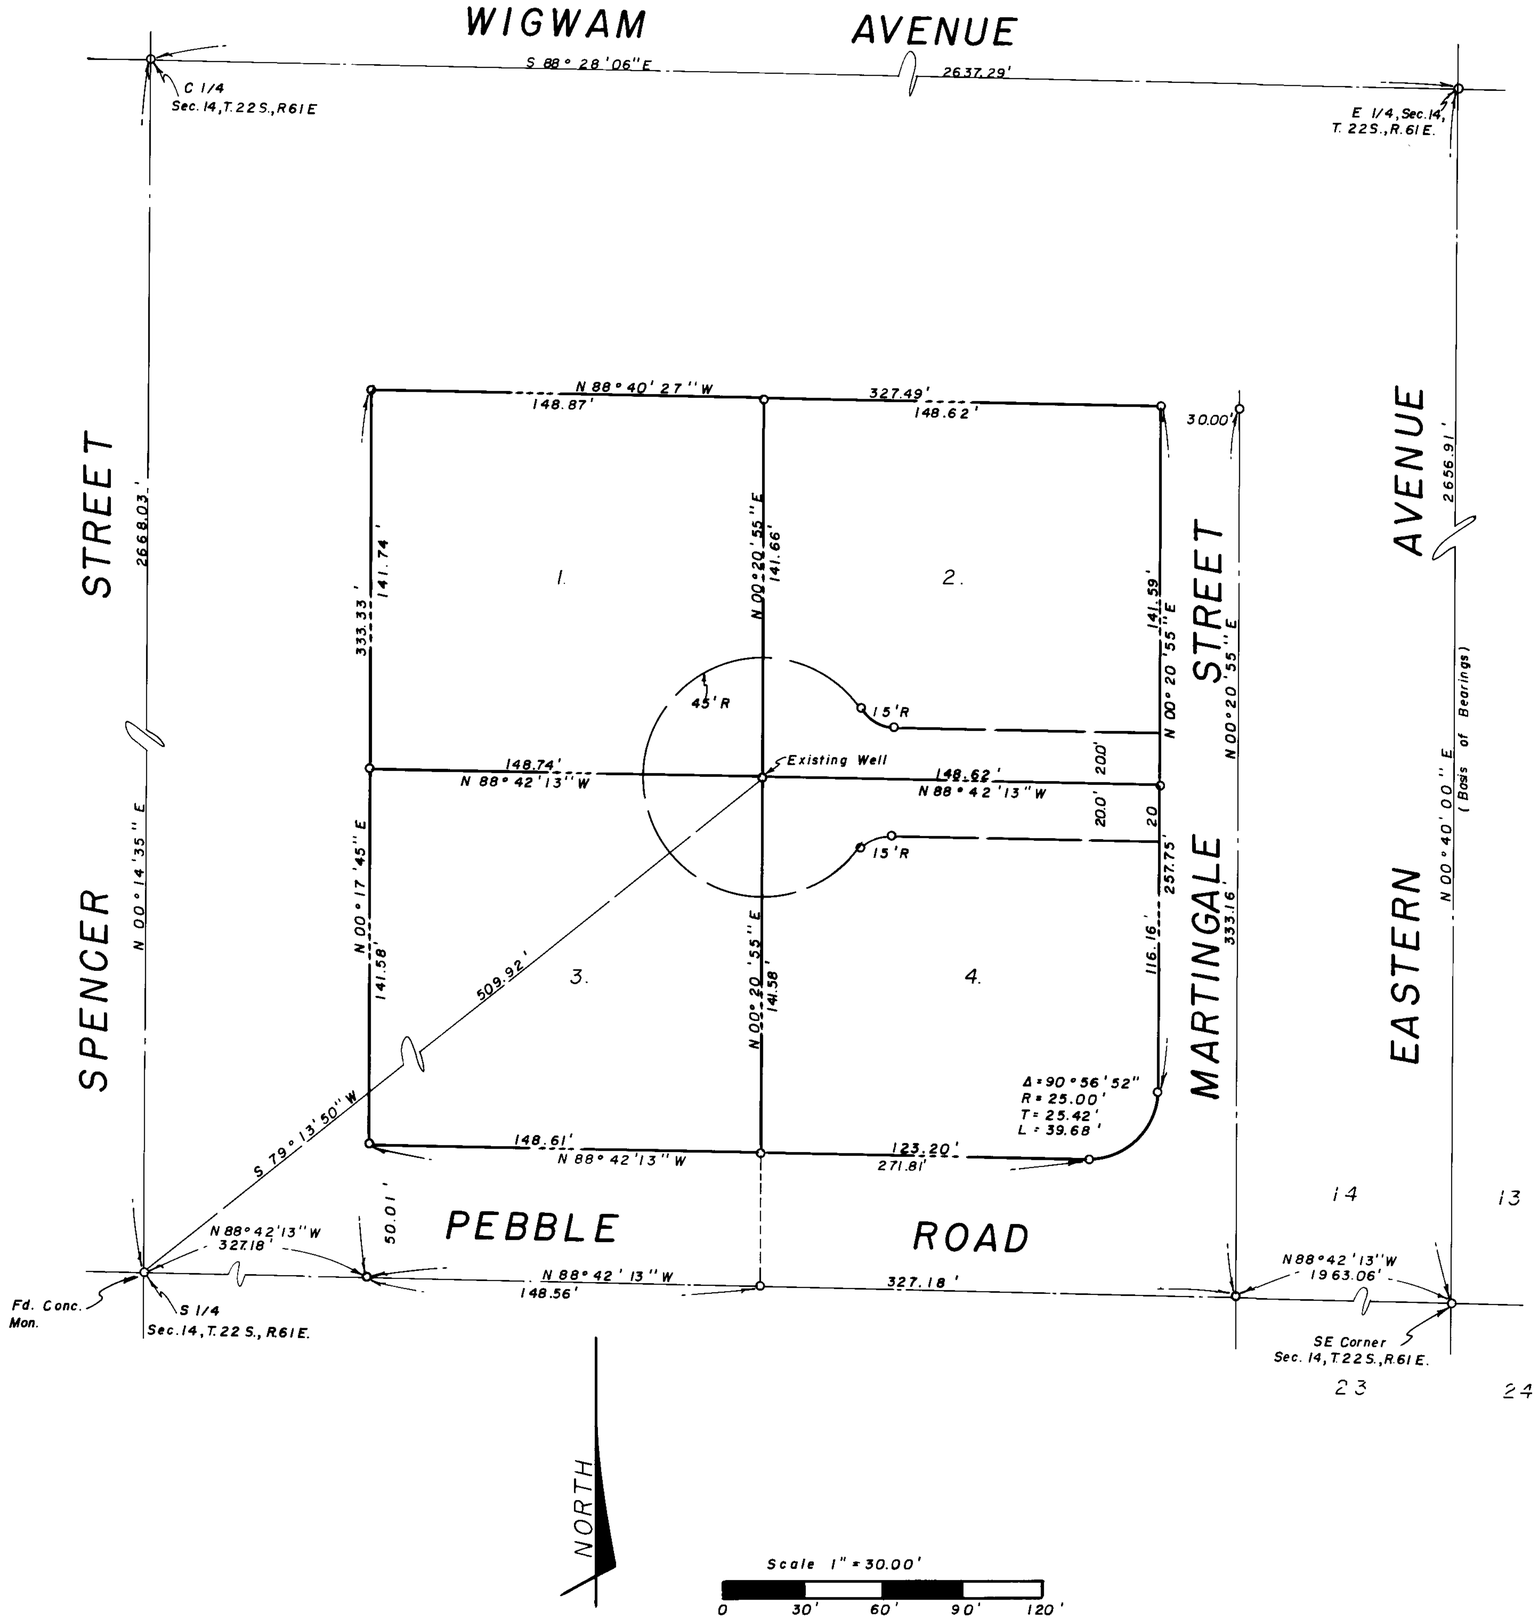

BASIS OF BEARINGS

The Basis of Bearings for thrs map is the centerline of Eastern Avenue as recorded in FILE 20, PAGE 57 OF SURVEYS. Clark County Official Records. Bearing N 00° 40' 00" E.

AFFIDAVIT

I, Karsten T. Bronken, being duly sworn, depose and state that this map has been correctly drawn to the designated scale and is the result of an actual survey made by me, and that it correctly represents the location of an existing well for the purpose of furnishing quasi-municipal domestic water to the parcels shown hereon. The present owner of the parcel map shown hereon is Bill R. Denton & Bernetta G. Denton.
The field survey was completed on June 29, 1981.

Karsten T. Bronken

Karsten T. Bronken, State Water Rights Surveyor, Nev. Cert. No. 555

Subscribed and Sworn to before me this 29th day of June, 1981.

A. Paul Stevens

A. Paul Stevens, Notary Public in and for Clark County, Nevada.

44167

FILED

MAP

TO ACCOMPANY APPLICATION FOR A COMMUNITY WELL BY BILL R. AND BERNETTA G. DENTON FROM AN UNDERGROUND SOURCE LAS VEGAS ARTESIAN BASIN CLARK COUNTY, NEVADA

44167