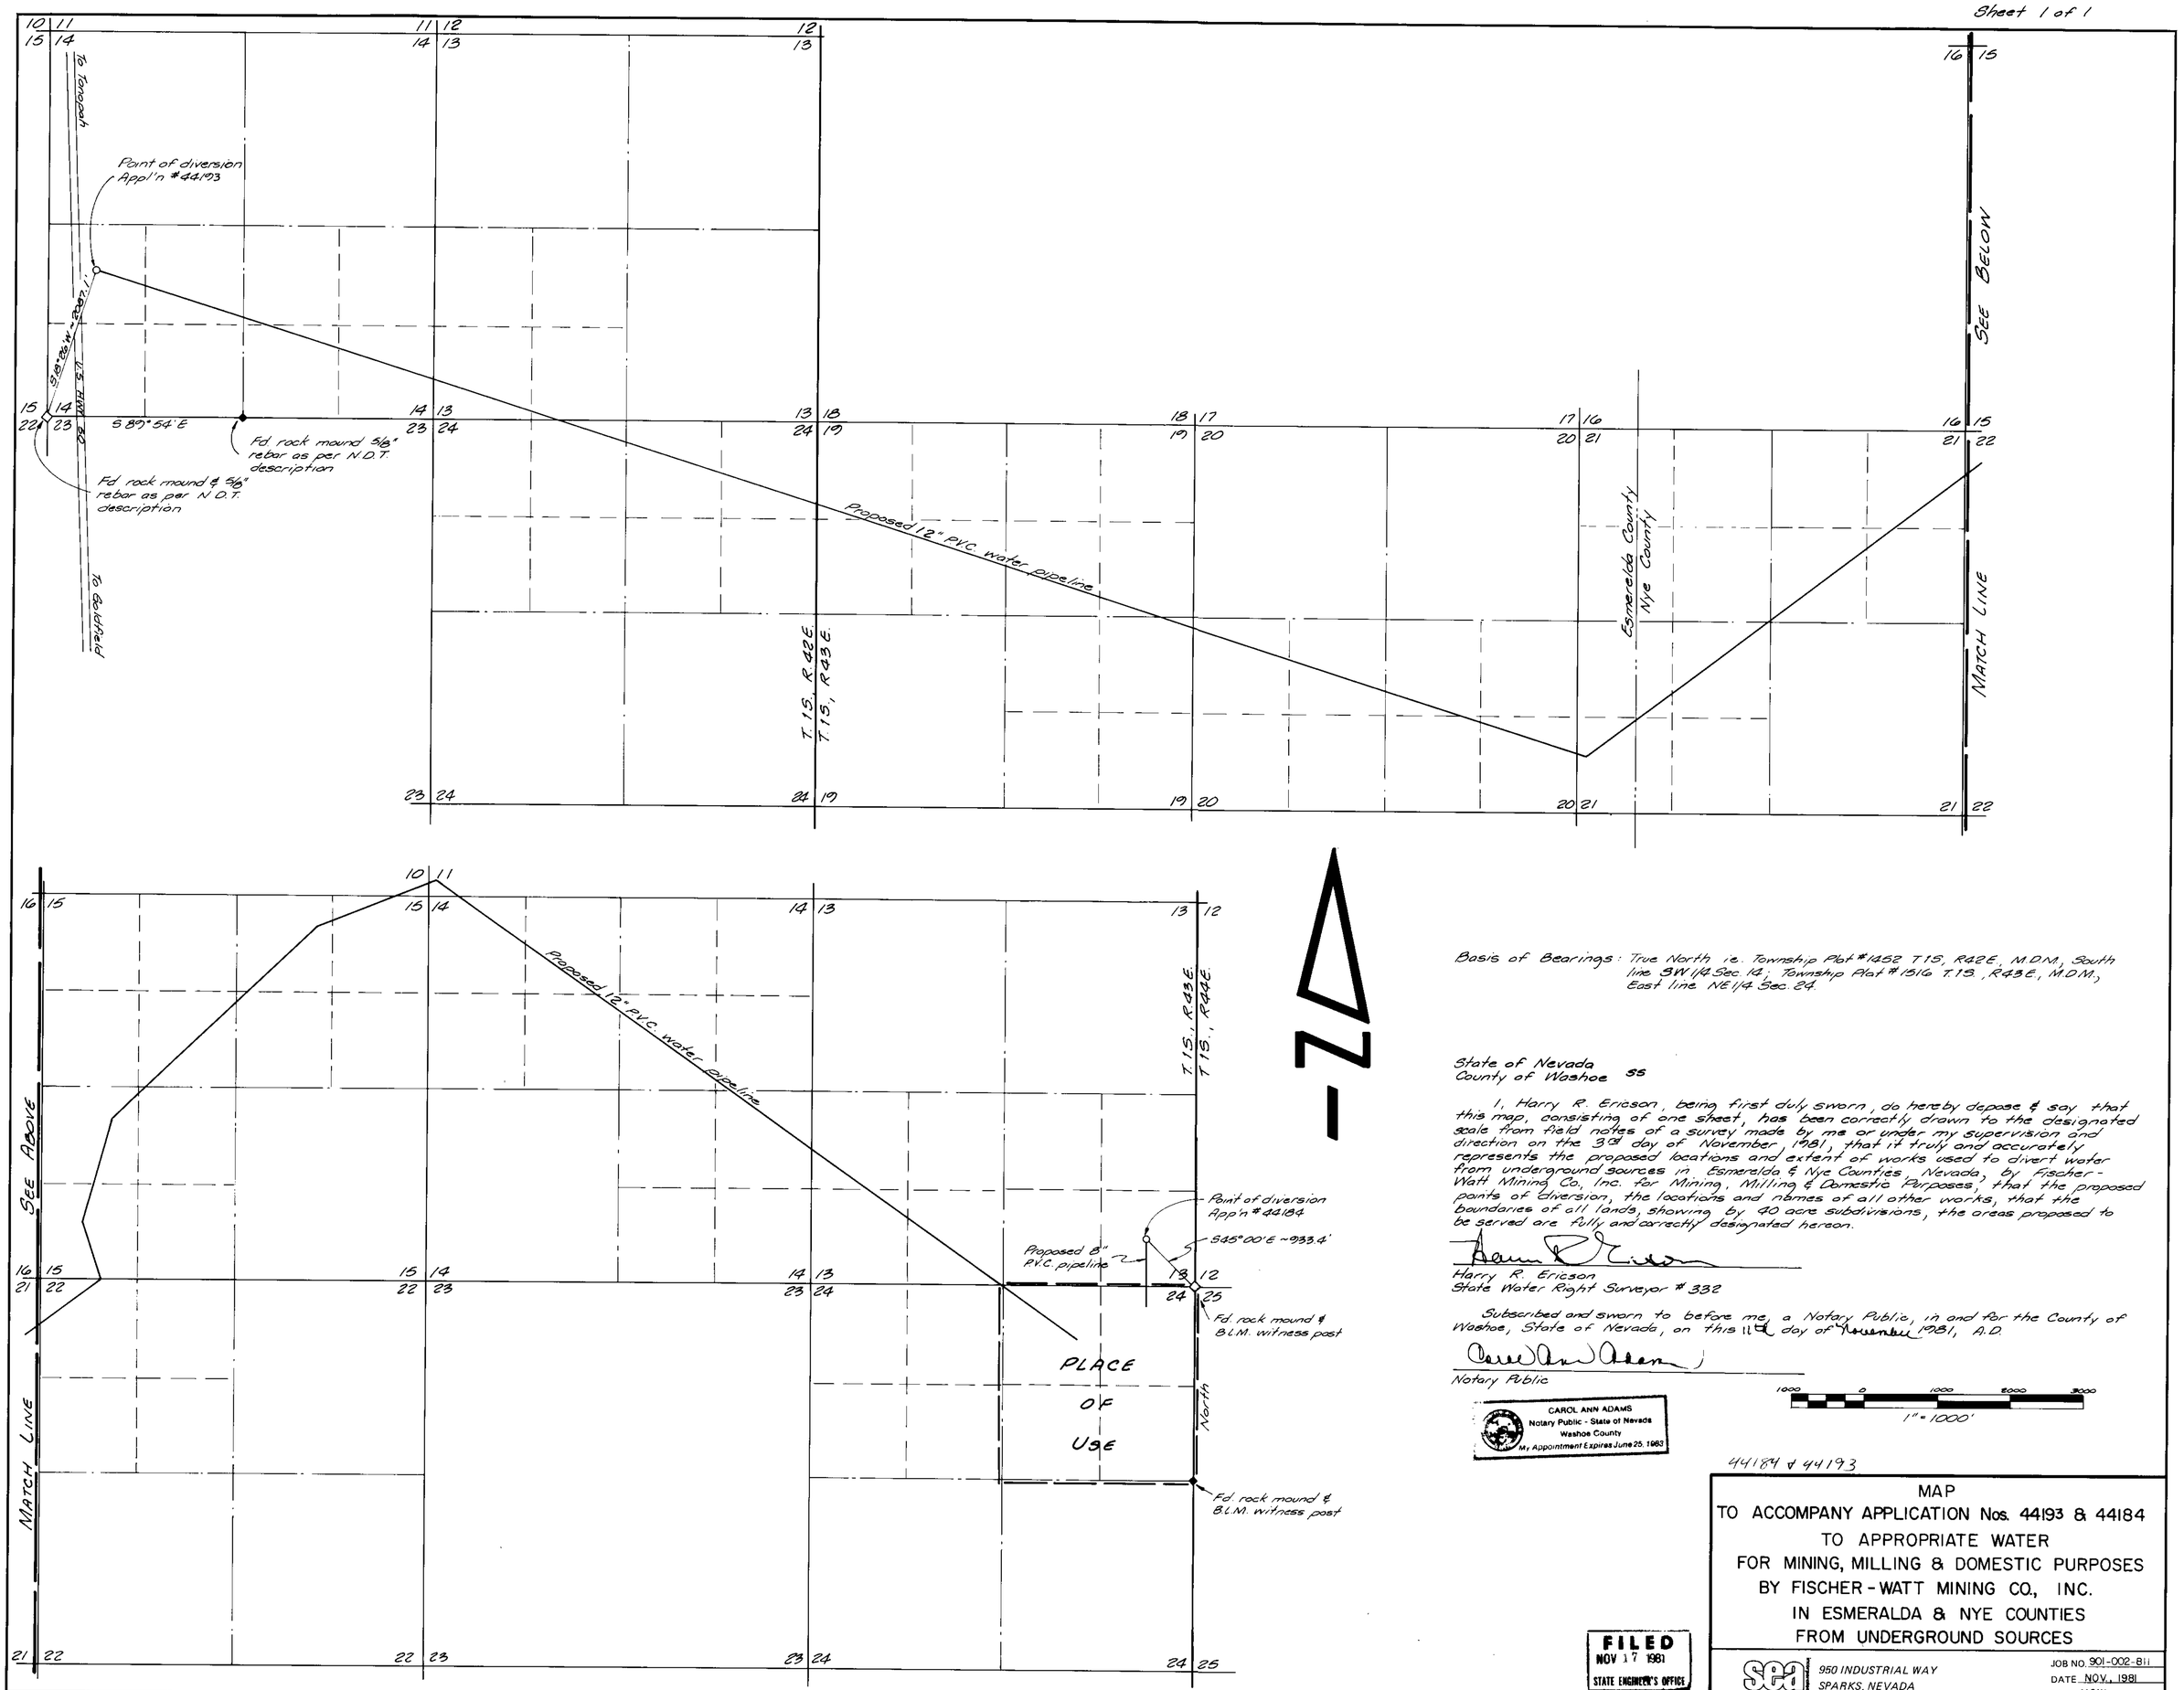

Basis of Bearings: True North i.e. Township Plat #1452 T.15, R.42E., M.D.M., South line SW 1/4 Sec. 14, Township Plat #1516 T.15, R.43E., M.D.M., East line NE 1/4 Sec. 24.

State of Nevada
County of Washoe ss

I, Harry R. Ericson, being first duly sworn, do hereby depose & say that this map, consisting of one sheet, has been correctly drawn to the designated scale from field notes of a survey made by me or under my supervision and direction on the 3rd day of November, 1981, that it truly and accurately represents the proposed locations and extent of works used to divert water from underground sources in Esmeralda & Nye Counties, Nevada, by Fischer-Watt Mining Co., Inc. for Mining, Milling & Domestic Purposes, that the proposed points of diversion, the locations and names of all other works, that the boundaries of all lands, showing by 40 acre subdivisions, the areas proposed to be served are fully and correctly designated hereon.

Harry R. Ericson
State Water Right Surveyor # 332

Subscribed and sworn to before me, a Notary Public, in and for the County of Washoe, State of Nevada, on this 11th day of November, 1981, A.D.

Notary Public

CAROL ANN ADAMS
Notary Public - State of Nevada
Washoe County
My Appointment Expires June 25, 1983

1000 0 1000 2000 3000
1" = 1000'

44184 & 44193

MAP
TO ACCOMPANY APPLICATION Nos. 44193 & 44184
TO APPROPRIATE WATER
FOR MINING, MILLING & DOMESTIC PURPOSES
BY FISCHER-WATT MINING CO., INC.
IN ESMERALDA & NYE COUNTIES
FROM UNDERGROUND SOURCES

SEA ENGINEERS/PLANNERS
950 INDUSTRIAL WAY
SPARKS, NEVADA

JOB NO. 901-002-811
DATE NOV., 1981
DR. MCW

FILED
NOV 17 1981
STATE ENGINEER'S OFFICE

44193 44184