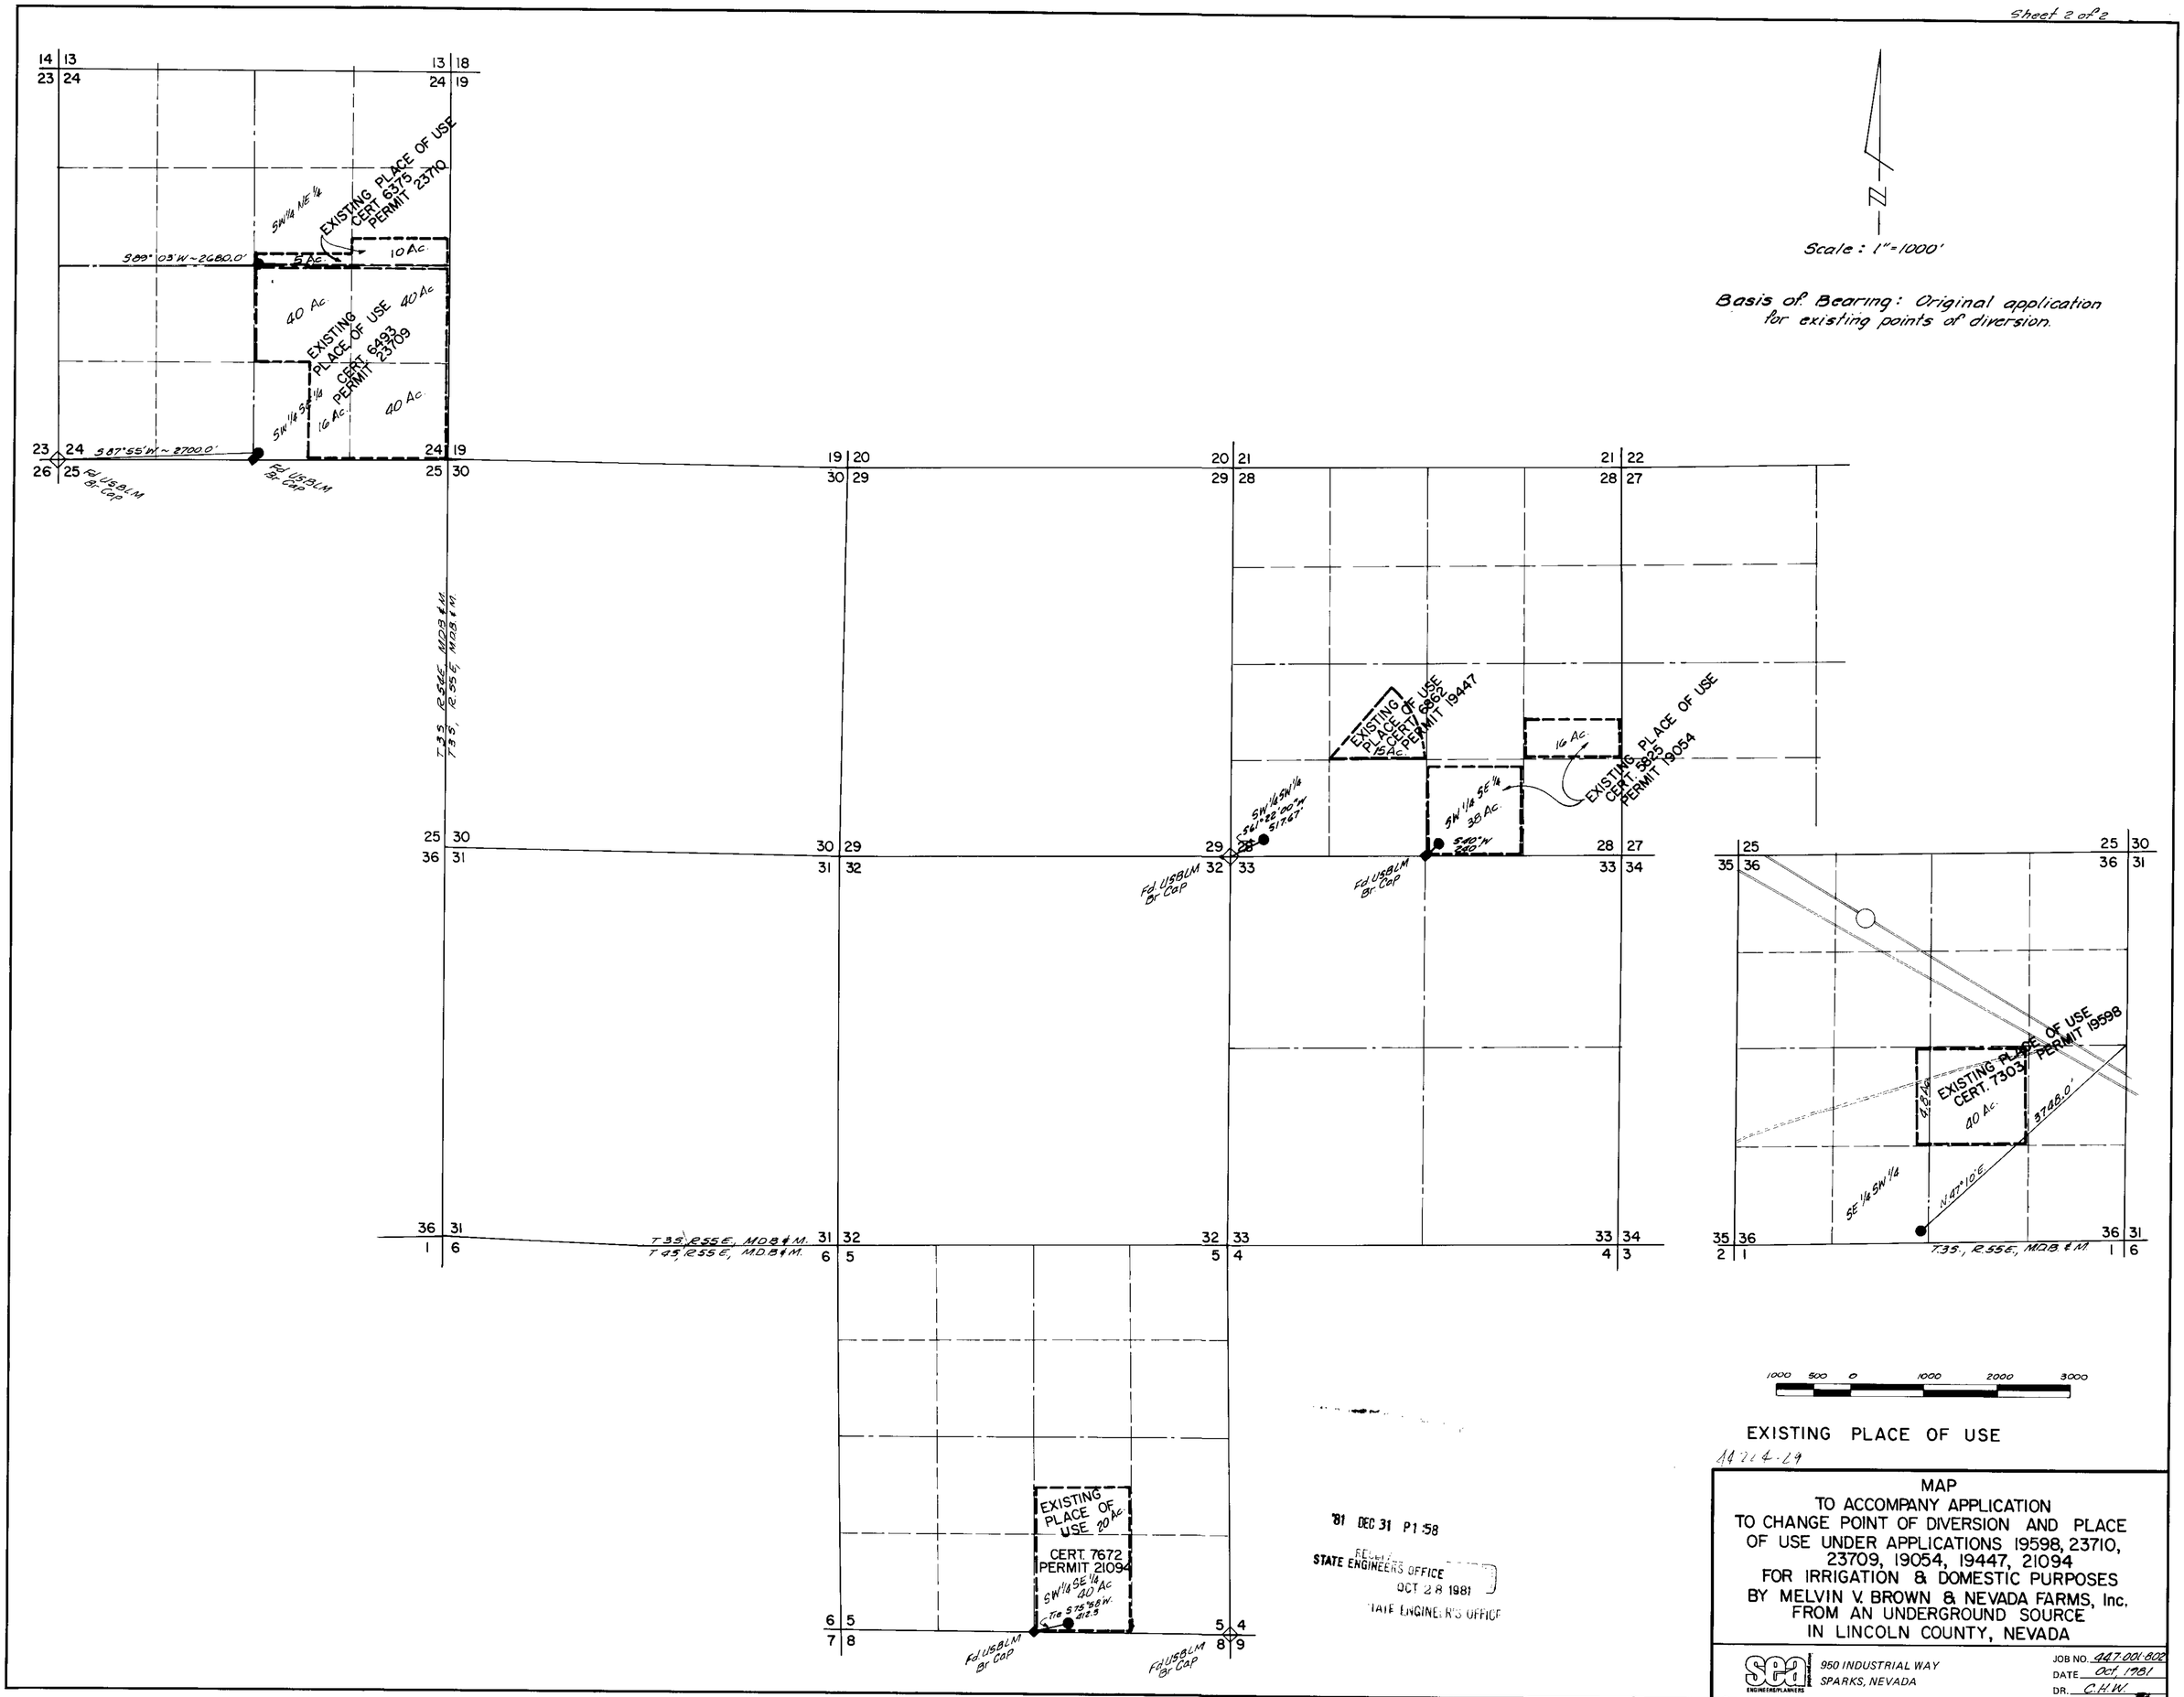

MAP
TO ACCOMPANY APPLICATION
TO CHANGE POINT OF DIVERSION AND PLACE
OF USE UNDER APPLICATIONS 19598, 23710,
23709, 19054, 19447, 21094
FOR IRRIGATION & DOMESTIC PURPOSES
BY MELVIN V. BROWN & NEVADA FARMS, Inc.
FROM AN UNDERGROUND SOURCE
IN LINCOLN COUNTY, NEVADA

SEA ENGINEERS-PLANNERS
950 INDUSTRIAL WAY
SPARKS, NEVADA

JOB NO. 447.001.802
DATE Oct. 1981
DR. C.H.W.

44229 44228 44227 44226 44225 44224

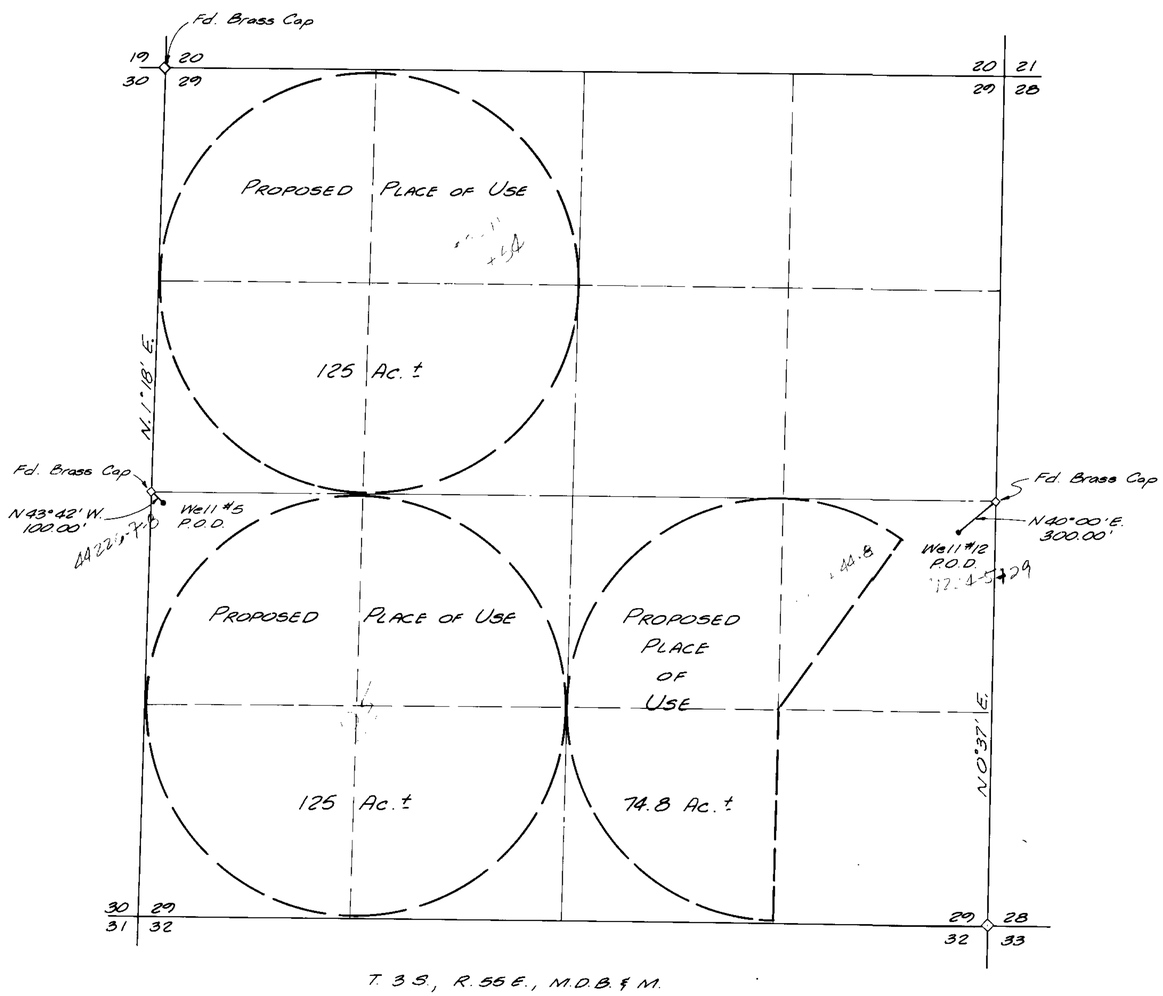

T. 3 S., R. 55 E., M.D.B. & M.

Basis of Bearings: Dependent Resurvey of U.S.G.L.O. Plat of T.3S., R.55E., M.D.B.&M. Plat was approved & accepted by the Bureau of Land Management, June 23, 1965.

State of Nevada
County of Washoe ss

I, Richard W. Arden being first duly sworn, depose and say that this map, consisting of two sheets, has been correctly drawn to the designated scale from field notes of a survey made by me or under my supervision and direction between the 25th day of Sept., 1980 and the 1st day of Aug., 1981; that it truly and correctly represents the proposed extent and location of the Place of Use and Point of Diversion of water heretofore appropriated under Permit Nos. 23710, 23709, 19054, 19447 & 21094 from an underground source in Lincoln County by Melvin V. Brown and Nevada Farms, Inc. for Irrigation & Domestic Purposes; that the proposed Point of Diversion, Proposed Place of Use, the location and names of all other works, and the boundary of all lands, showing by 40 acre subdivisions the areas to be served are fully and correctly designated hereon.

Richard W. Arden
Richard W. Arden
State Water Rights Surveyor #307

Subscribed to and sworn to before me on this 3rd day of August, 1981.

Carol Ann Arden
Notary Public

500 0 500 1000 1500 2000
Scale: 1" = 500'

FILED
DEC 31 1981
STATE ENGINEER'S OFFICE

44224-29

RECEIVED
AUG 3 1981
STATE ENGINEER'S OFFICE

'81 DEC 31 P1:5
RECEIVED
STATE ENGINEERS OFFICE

MAP
TO ACCOMPANY APPLICATION
TO CHANGE POINT OF DIVERSION AND PLACE OF USE UNDER APPLICATIONS 19598, 23710, 23710, 23709, 19054, 19447, 21094
FOR IRRIGATION & DOMESTIC PURPOSES
BY MELVIN V. BROWN & NEVADA FARMS, Inc.
FROM AN UNDERGROUND SOURCE
IN LINCOLN COUNTY, NEVADA

sea ENGINEERS/PLANNERS
950 INDUSTRIAL WAY
SPARKS, NEVADA

JOB NO. 447-001-802
DATE July, 1981
DR. MCW

44229 44228 44227 44226 44225 44224