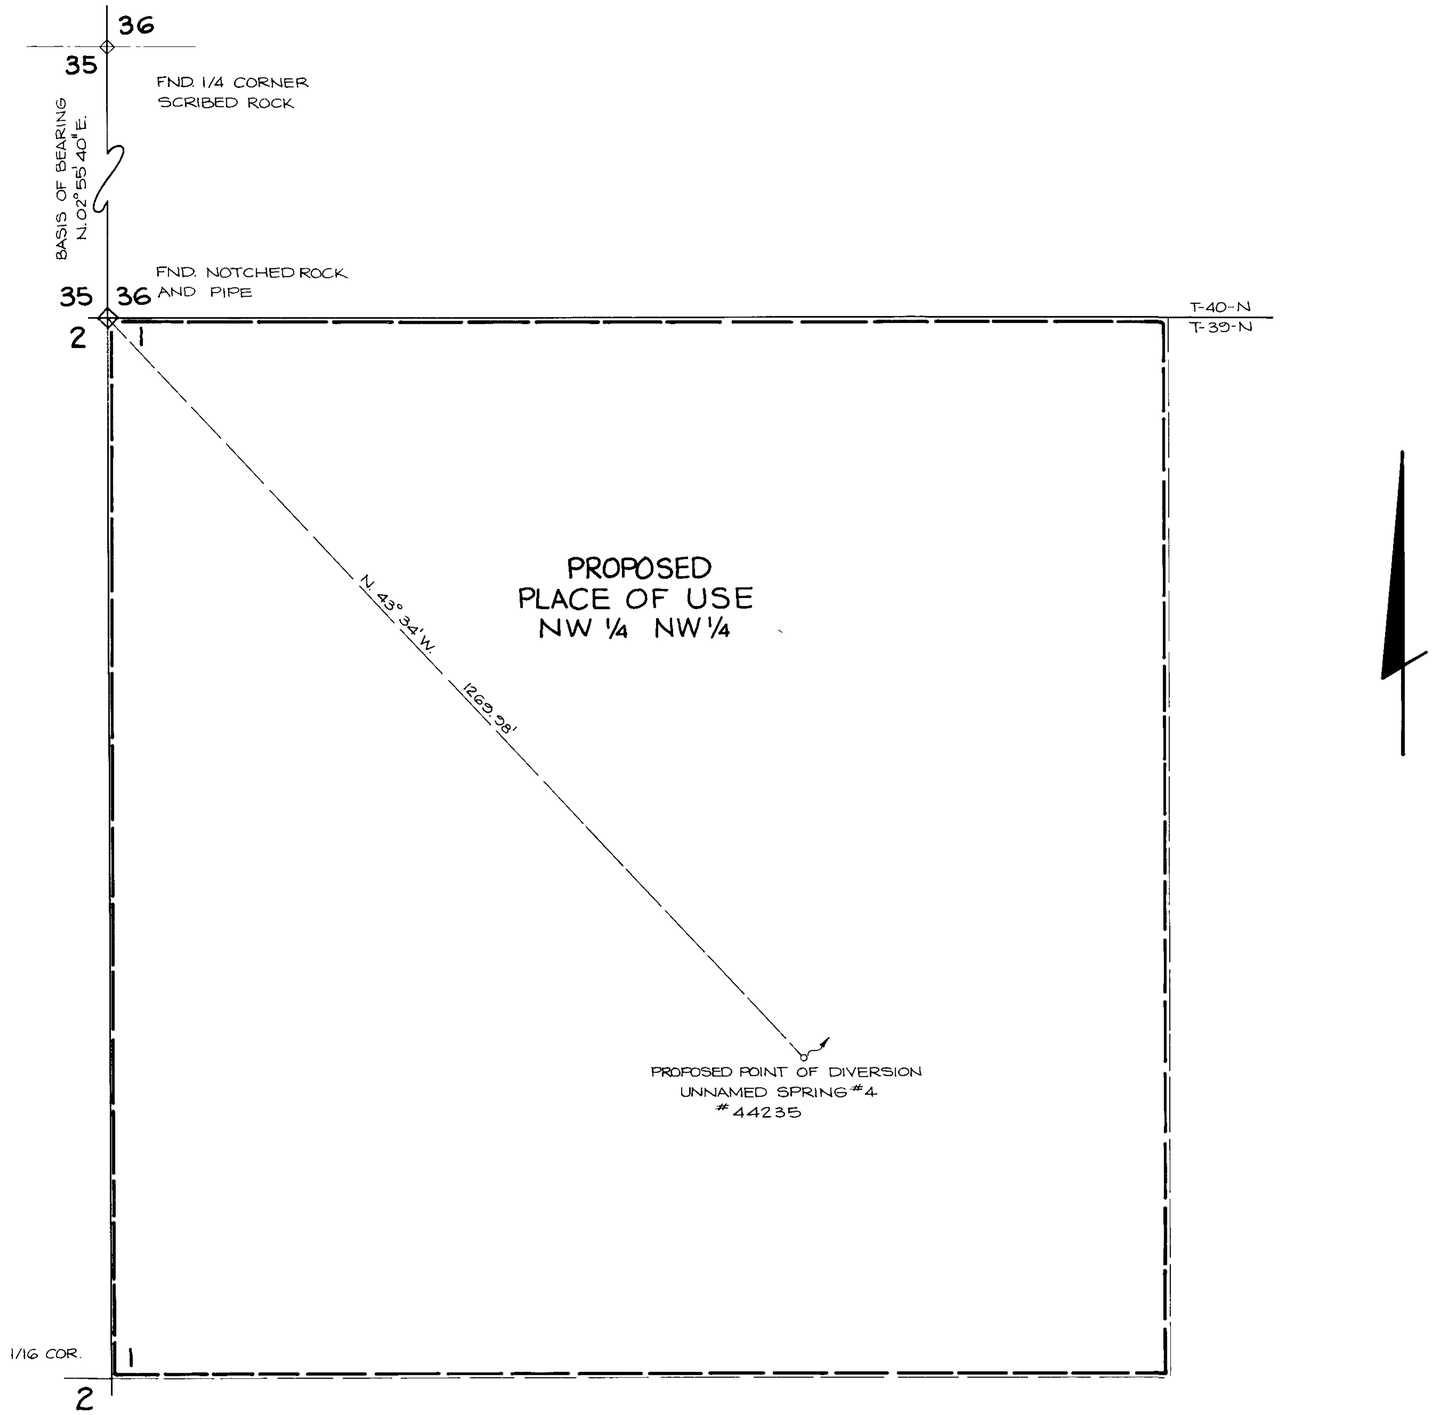

T-39-N, R-64-E, M.D.B. & M.

STATE OF NEVADA
STOREY COUNTY S.S.

I, GREG HESS, BEING FIRST DULY SWORN, DEPOSE, AND SAY THAT THIS MAP CONSISTING OF ONE SHEET, HAS BEEN CORRECTLY DRAWN TO THE DESIGNATED SCALE FROM FIELD NOTES OF A SURVEY MADE BY ME ON THE 20 DAY OF AUGUST 1981; THAT IT TRULY AND CORRECTLY REPRESENTS THE PROPOSED LOCATION AND EXTENT OF THE WORKS USED TO DIVERT WATER FROM A SPRING SOURCE IN ELKO COUNTY, BY ALFRED J. THOMPSON FOR IRRIGATION AND DOMESTIC PURPOSES. THAT THE PROPOSED POINT OF DIVERSION, THE APPROXIMATE LOCATION AND SIZE OF THE DIVERTING CHANNEL, ALL RESERVOIRS OR BASINS, THE LOCATION AND NAMES OF ALL OTHER WORKS WHICH WILL CROSS OR CONNECT WITH THE PROPOSED WORKS, AND THE BOUNDARY OF ALL LANDS, SHOWING BY 40-ACRE SUBDIVISIONS THE AREAS PROPOSED TO BE IRRIGATED, ARE FULLY AND CORRECTLY DESIGNATED THEREON.

STATE WATER RIGHT SURVEYOR

SUBSCRIBED AND SWORN TO BEFORE ME.
THIS 2nd DAY OF October 1981
NOTARY PUBLIC IN AND FOR Carson City COUNTY, NEVADA

Norma Jean Sinette

NORMA JEAN SINETTE

SCALE 1" = 100'
100 50 0 100 200

44235

MAP

TO ACCOMPANY APPLICATION
TO APPROPRIATE WATE FOR
IRRIGATION AND DOMESTIC PURPOSES
BY

ALFRED J. THOMPSON

FROM A SPRING SOURCE
IN ELKO COUNTY
NEVADA

FILED
OCT 2 1981
STATE ENGINEER'S OFFICE

44235