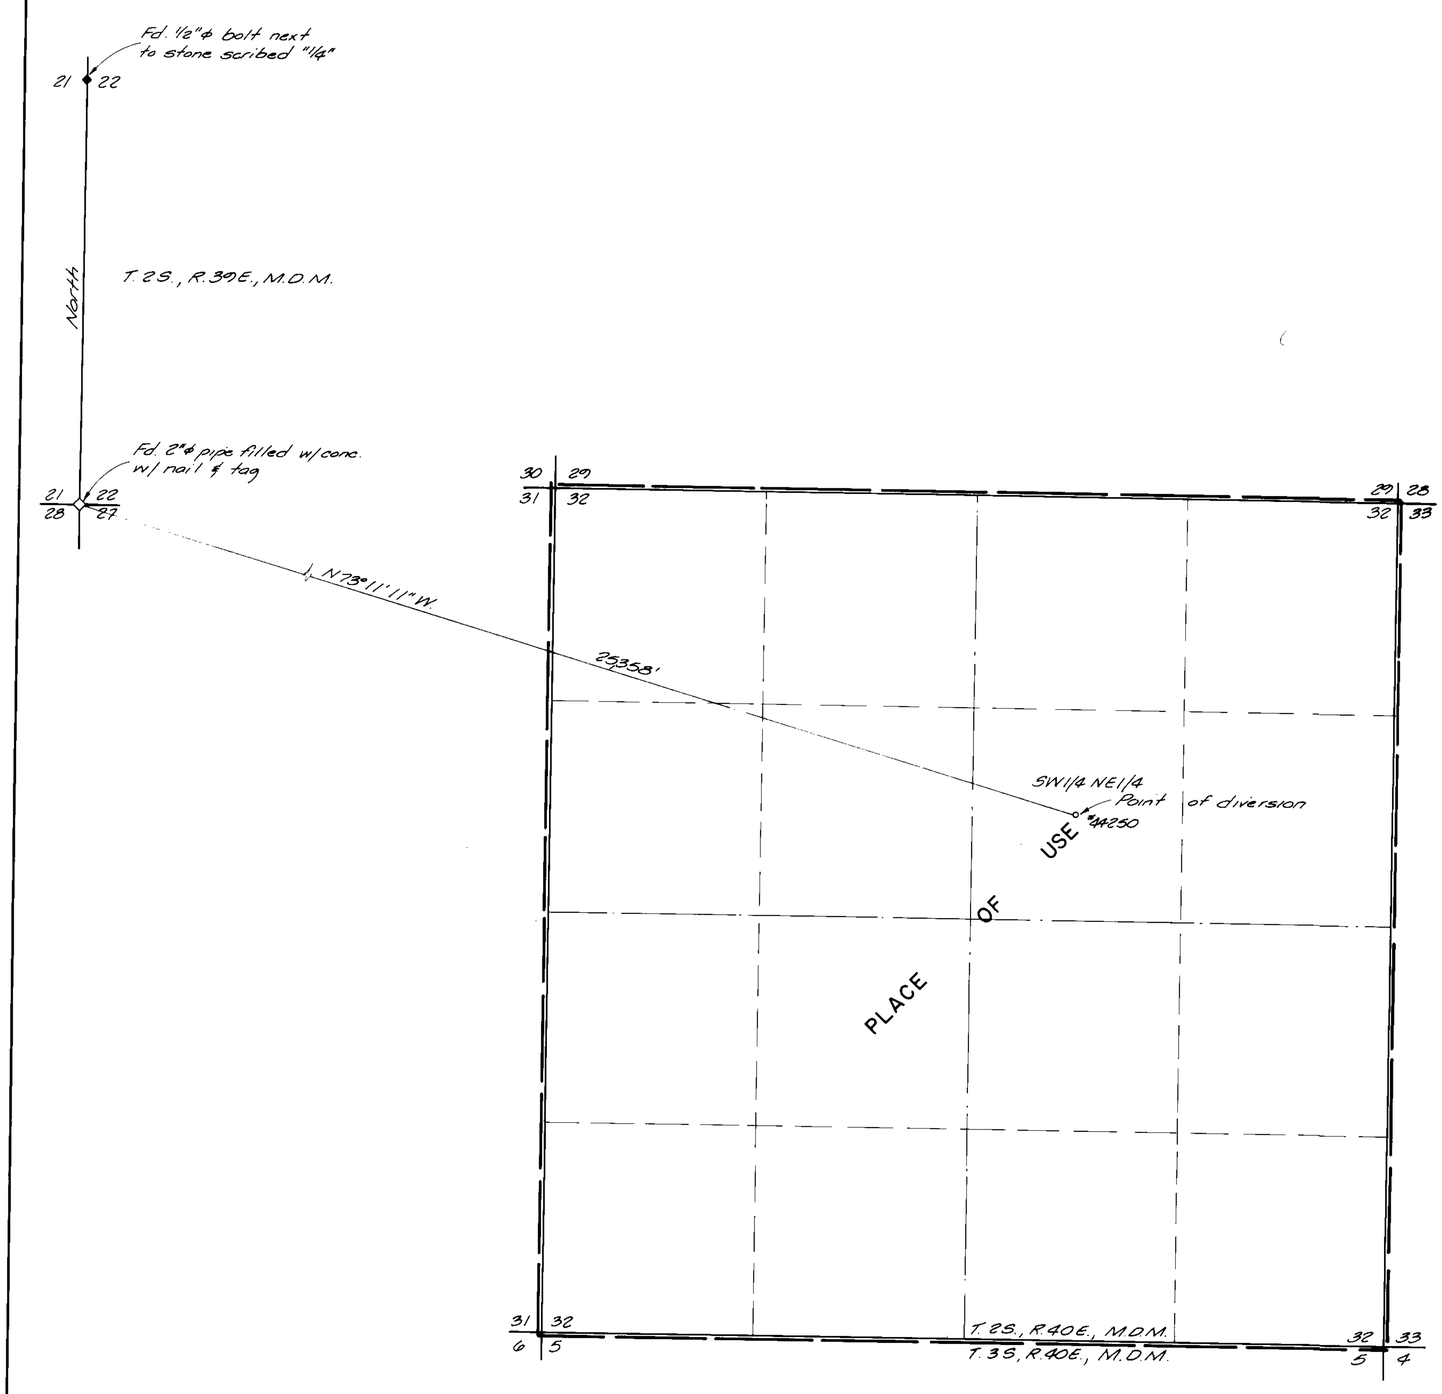

Scale: 1" = 500'

Basis of Bearings: West line of the SW 1/4 of Sec. 22, T.2S., R.39E., M.D.M. as shown on the G.L.O. plat of 1884.

State of Nevada
County of Washoe ss

I, Harry R. Ericson, being first duly sworn, depose and say that this map, consisting of one sheet, has been correctly drawn to the designated scale from field notes of a survey made by me, or under my supervision and direction, between the 2nd day of November, 1981, and the 4th day of December, 1981; that it truly and correctly represents the proposed location and extent of the works used to divert water from an underground source in Esmeralda County, by Foote Mineral Co. for stockwatering purposes. That the proposed point of diversion, the approximate location and size of the diverting channel or other conduit, the place and manner of use, and the location and names of all other works or streams which are crossed by, or connected with the said works, are fully and correctly designated thereon.

Harry R. Ericson
State Water Right Surveyor No. 332

Subscribed and sworn to before me, a Notary Public, in and for the County of Washoe, State of Nevada, on this 7th day of December, 1981.

Notary Public

CAROL ANN ADAMS
Notary Public - State of Nevada
Washoe County
My Appointment Expires June 25, 1988

CERTIFICATE No. 11268 ISSUED 11/5/85

500 0 500 1000 1500

Application No. 44250

MAP
TO ACCOMPANY APPLICATION
TO APPROPRIATE WATER
FOR STOCKWATERING PURPOSES
BY FOOTE MINERAL CO.
FROM AN UNDERGROUND SOURCE
IN ESMERALDA COUNTY, NEVADA

FILED
DEC 8 1981
STATE ENGINEER'S OFFICE

sea ENGINEERS/PLANNERS
950 INDUSTRIAL WAY
SPARKS, NEVADA

JOB NO. 413-003-811
DATE NOV., 1981
DR. MCW

44250