44313 CERTIFICATE No. 12946 ISSUED 8-19-91

44315 CERTIFICATE No. 12947 ISSUED 8-19-91

44316 CERTIFICATE No. 12949 ISSUED 8-19-91

44317 CERTIFICATE No. 12950 ISSUED 8-19-91

44318 CERTIFICATE No 12951 ISSUED 8-19-91

45218 CERTIFICATE No 12955 ISSUED 8-19-91

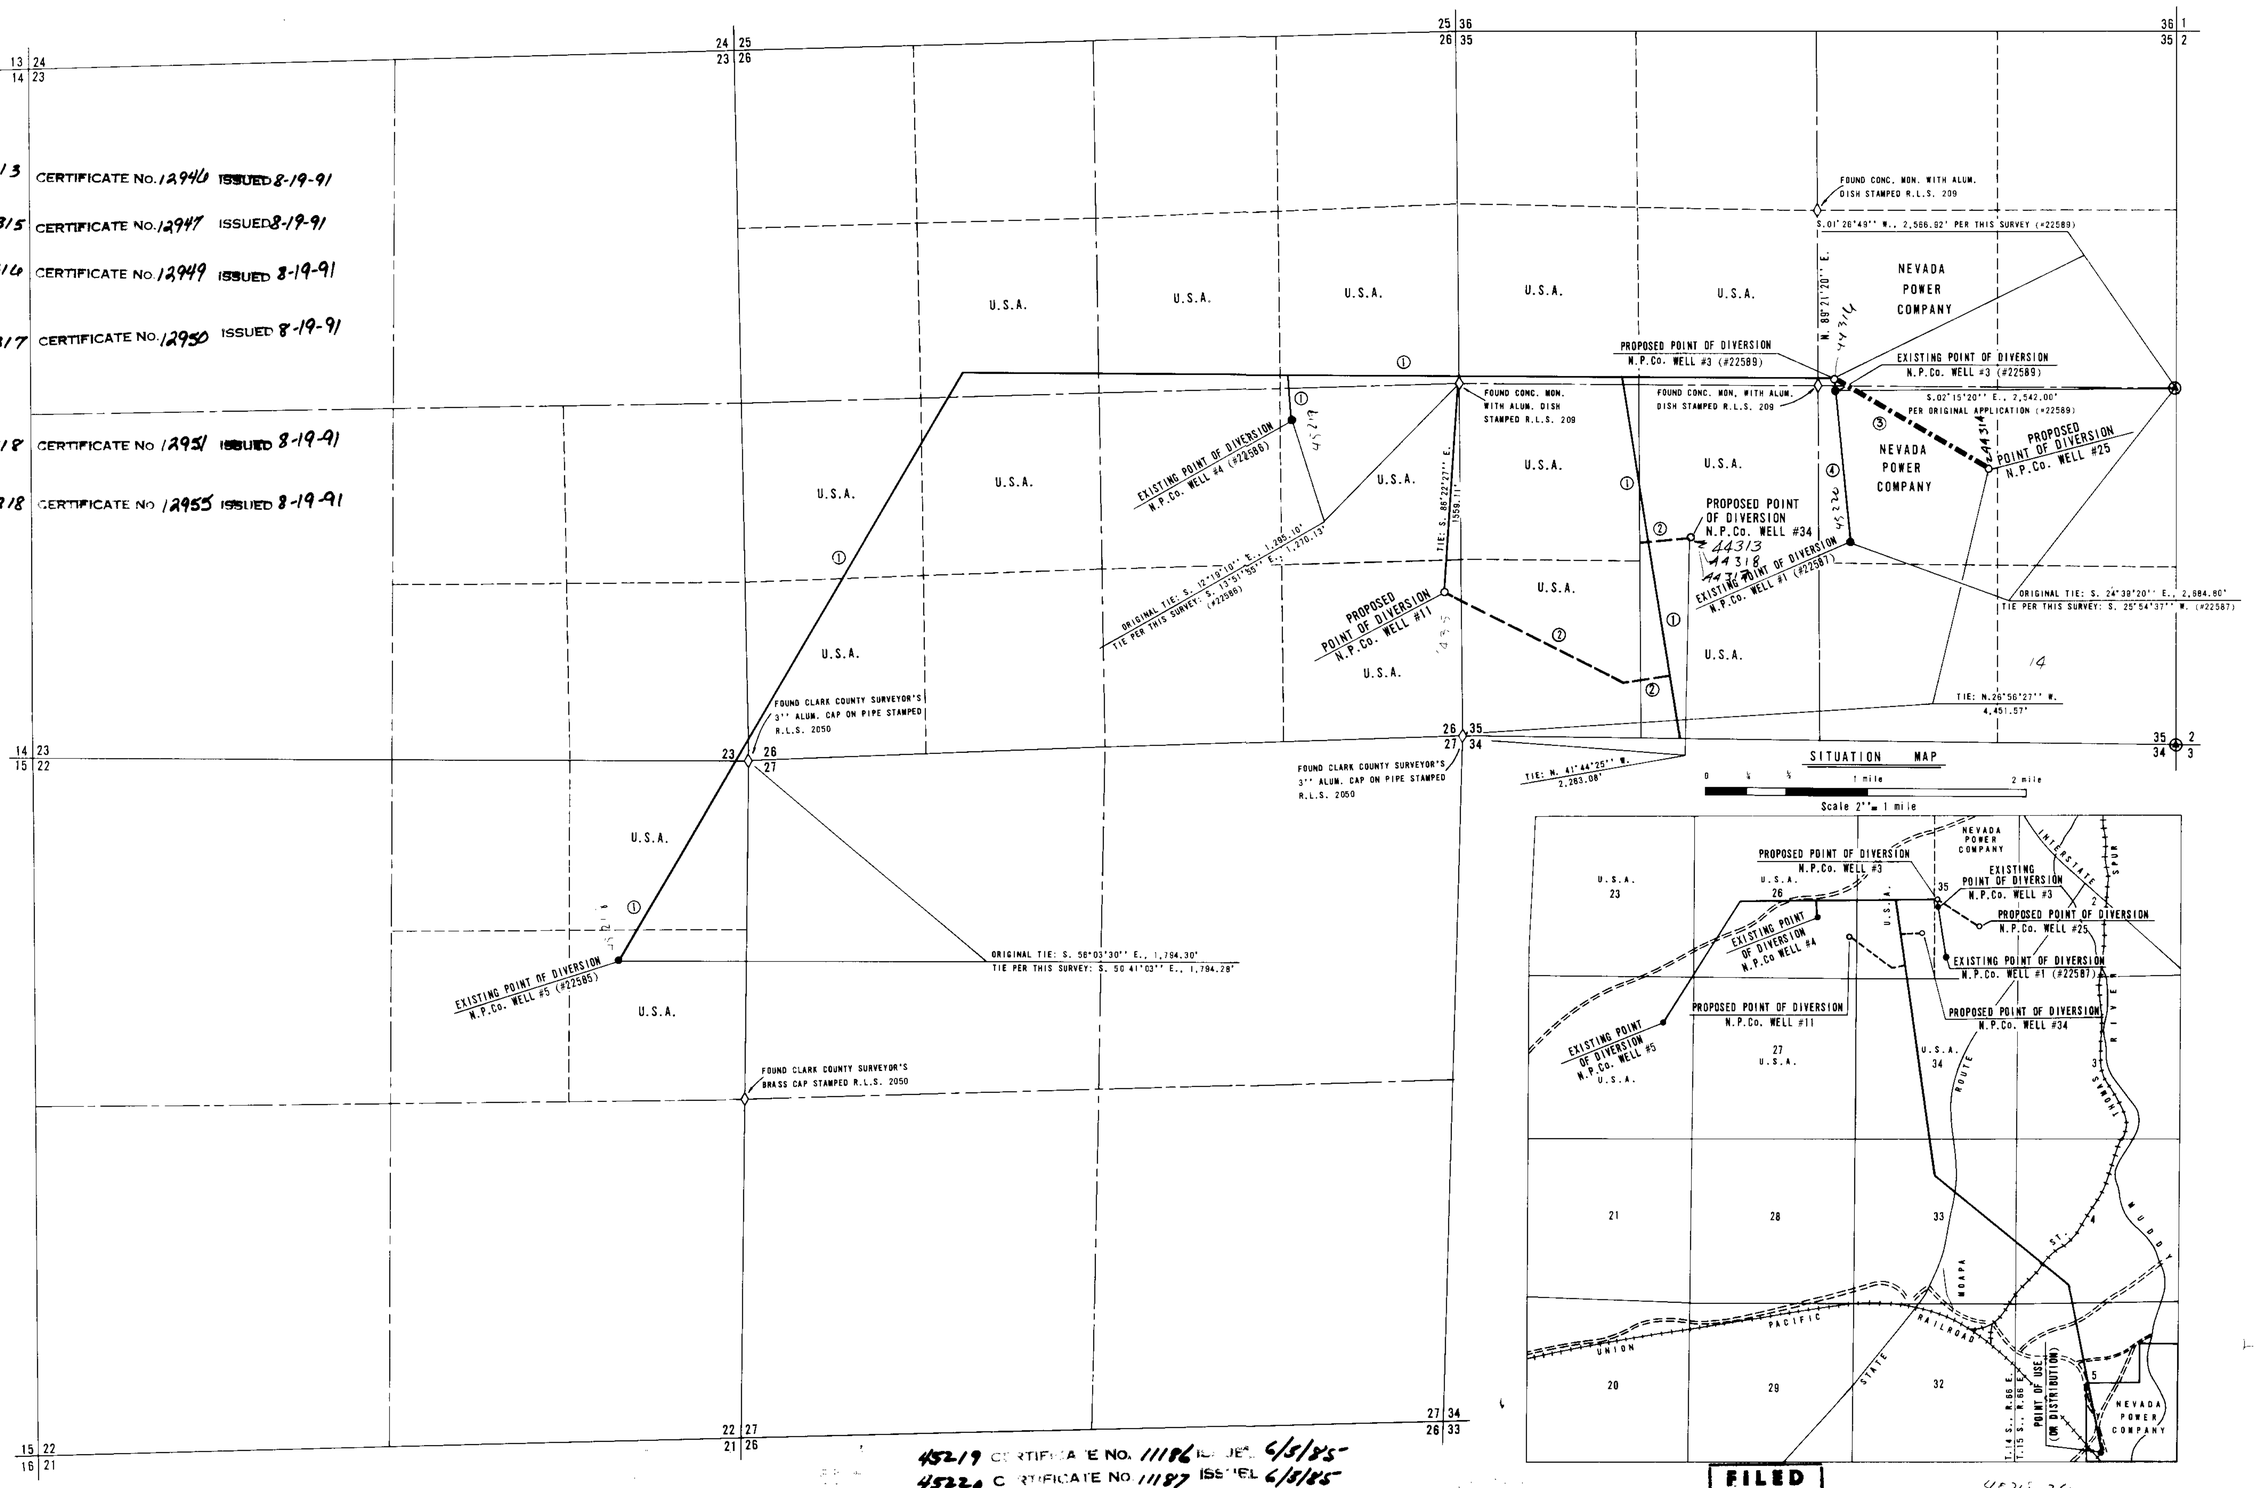

45219 CERTIFICATE NO. 11186 ISSUED 6/5/85

45220 CERTIFICATE NO. 11187 ISSUED 6/5/85

① Denotes existing Bureau of Land Management 20 foot wide right of way.

② Denotes future pipeline in proposed Bureau of Land Management 20 foot wide right of way.

③ Denotes proposed pipeline location across applicant's land.

④ Denotes existing pipeline location across applicant's land.

Found 12'' conc. monument with alum. disk stamped R.L.S. 280.

Existing pipeline.

Proposed pipeline.

Basis of bearing (N. 89°21'20'' E.) per Bureau of Land Management Right Of Way Grant N-7890.

I, Phillip B. McVey, being first duly sworn, depose and say that this map consisting of one sheet has been correctly drawn to the designated scale from field notes of a survey made by me between April 13 and April 16, 1981 to accompany application for permit to change the points of diversion; that it truly and correctly represents the location of the works to divert water from an underground sources by the NEVADA POWER COMPANY for industrial (cooling) purposes; that the boundaries of all lands are shown by 40 acres (or less) subdivision of the area within which the water is to be beneficially used actually and correctly designated.

REGISTERED LAND SURVEYOR - STATE OF NEVADA
PHILLIP B. McVEY
No. 1786
7/27/81

PHILLIP B. McVEY
State Water Right Surveyor
Certificate No. 327

FILED
NOV 10 1981
STATE ENGINEER'S OFFICE

STATE OF NEVADA }
COUNTY OF CLARK } SS:

Subscribed and sworn to before me this 27 day of July 1981.

Carl Newmiller
Notary Public

My commission expires 11-21-82

CARL NEWMILLER
Notary Public - State of Nevada
COUNTY OF CLARK
My Commission Expires Nov. 21, 1982

45216-20

44313-18

MAP

TO ACCOMPANY APPLICATION FOR PERMIT TO CHANGE PORTIONS OF POINTS OF DIVERSION OF THE PUBLIC WATERS OF THE STATE OF NEVADA HERETOFORE APPROPRIATED PERMIT NO'S. 22,585 - 22,586 - 22,587, and 22,589 BY THE NEVADA POWER COMPANY. THE PLACE OF USE IS BEING CHANGED.

45220 45219 45218 44318 44317 44316 44315 44314 **44313**