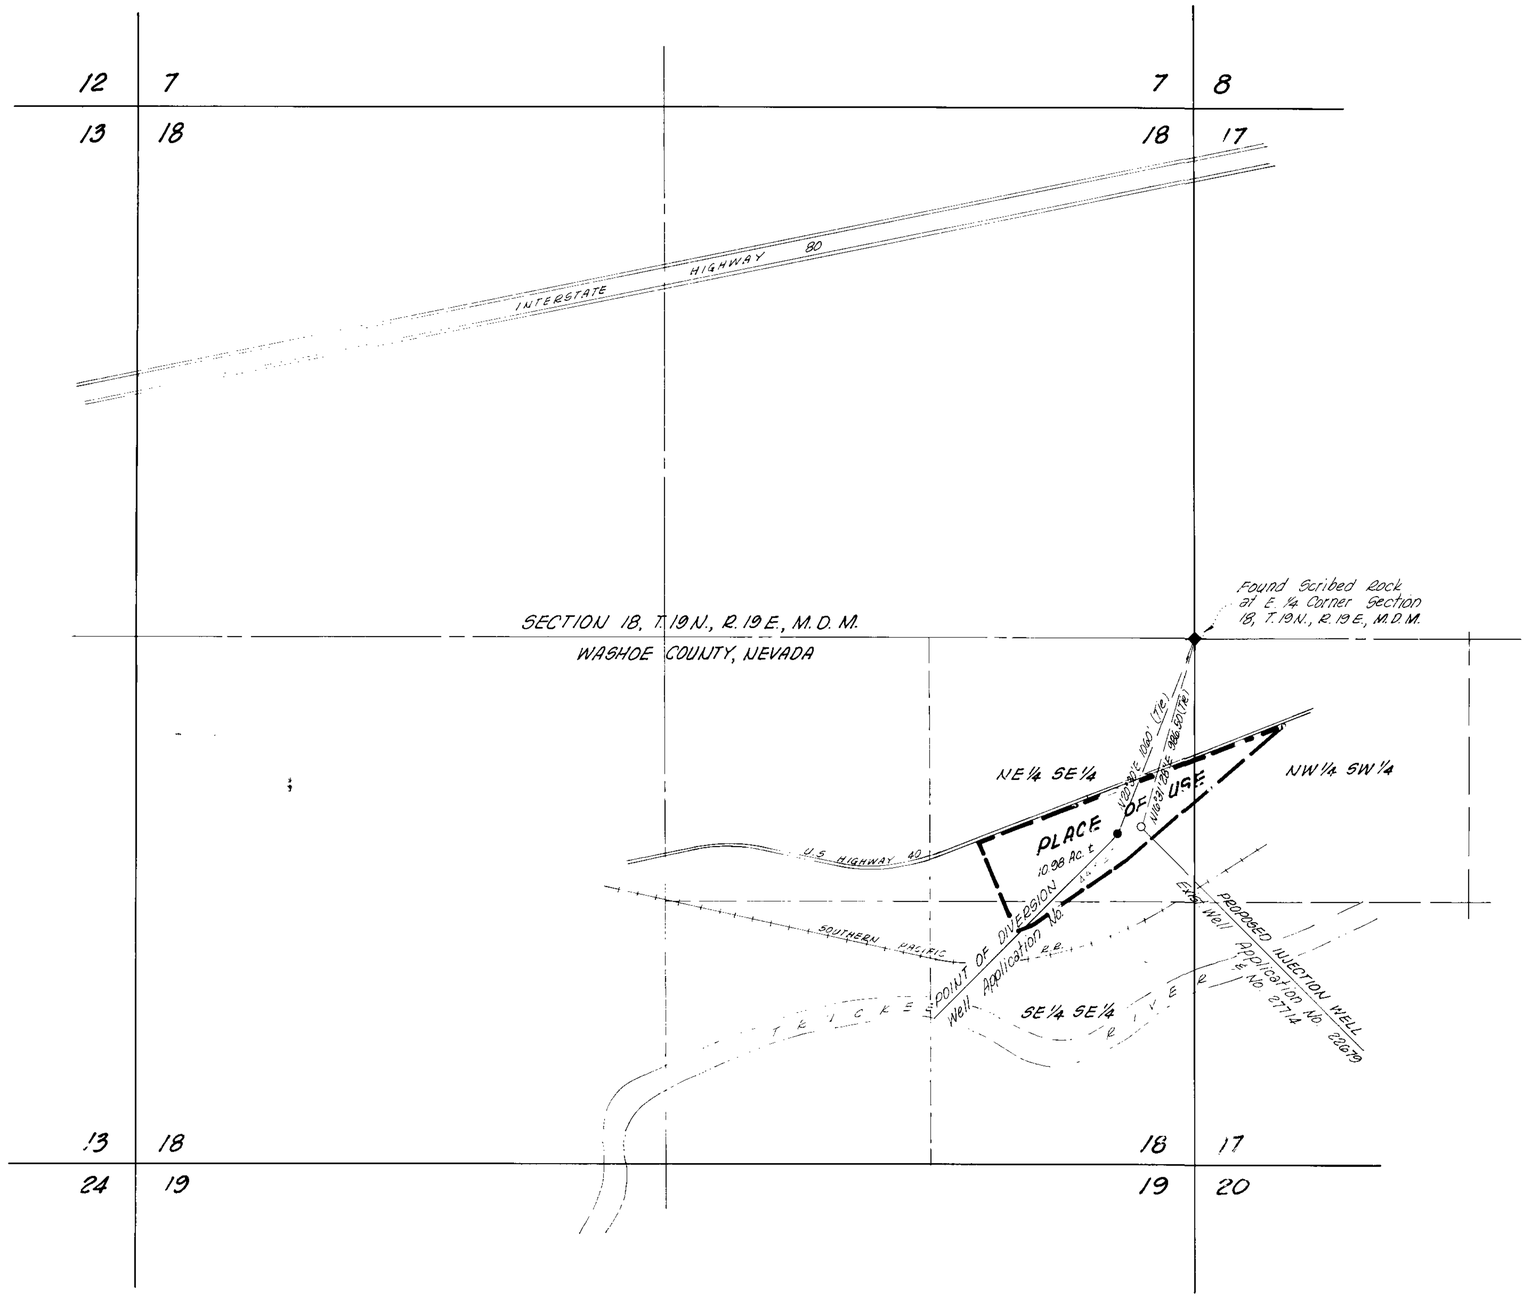

STATE OF NEVADA
COUNTY OF WASHOE S.S.

I, George W. Ball, Jr., being first duly sworn, depose and say that this map consisting of one (1) sheet inclusive has been correctly drawn to the designated scale from existing maps associated with No.s 22679 and 27714, that it truly represents the proposed location and extent of works to be used to divert water from underground sources in Washoe County, by Truckee Park, a partnership for commercial heating purposes. That the proposed point of diversion, the approximate location of the diverting works and all other irrigation works which will cross or connect with the diverting works, and the boundary of all lands shown by 40 acre subdivision the areas wherein the waters are to be used, are fully and correctly designated thereon.

George W. Ball, Jr.
George W. Ball, Jr.
State Water Right Surveyor Cert 400

Subscribed and sworn to before me this 21st day of August, 1981.

Nedine Sullivan
Notary Public in and for Washoe County, Nevada

NEDINE SULLIVAN
Notary Public State of Nevada
Washoe County
My Appointment Expires Mar 26, 1984

BASIS OF BEARING
Per original map filed to support Application No.s 22679 and 27714

SCALE 1" = 400'
0 200 400 800 1200 1600

44366

MAP TO ACCOMPANY APPLICATION TO APPROPRIATE WATER FOR COMMERCIAL HEATING BY

TRUCKEE PARK
A PARTNERSHIP

FROM UNDERGROUND SOURCES IN WASHOE COUNTY, NEVADA

AUGUST 1981

FILED
STATE ENGINEER'S OFFICE

44368

8-80 TELEDYNE POST TELEDAR 1873
REORDER NO 68-196 CAHL 5 BLUEPRINT