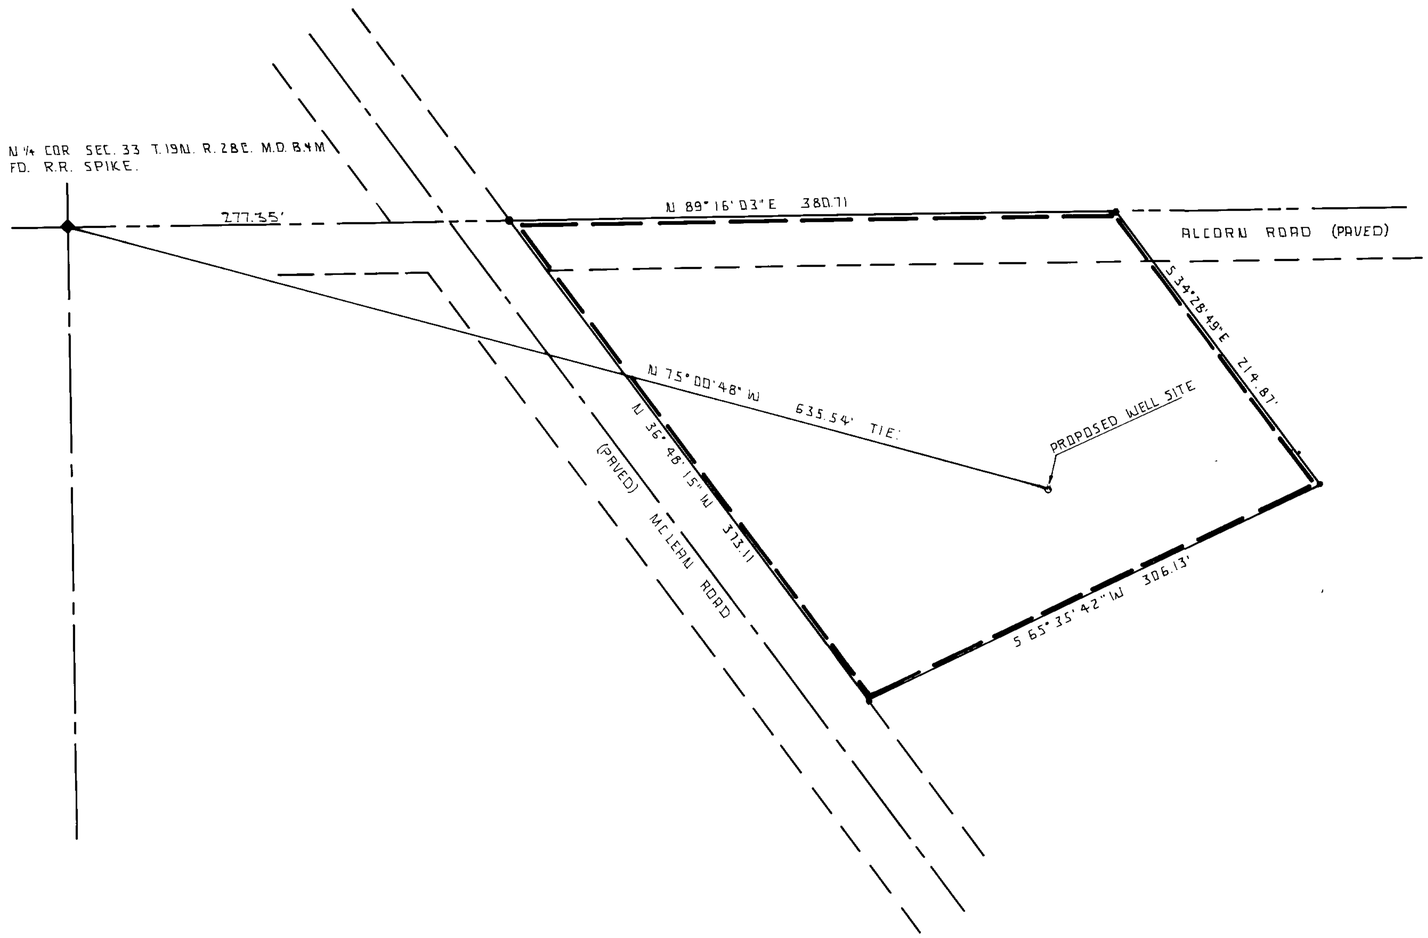


PT. NW¼ OF NE¼ OF SEC. 33 T. 19N. R. 28E. M.D.B.&M.

STATE OF NEVADA }
COUNTY OF CHURCHILL } SS

I, GEORGE M. WILSON, BEING FIRST DULY SWORN, DEPOSE AND SAY THAT THIS MAP CONSISTING OF 1 SHEET NUMBERED FROM 1 TO 1 INCLUSIVE, HAS BEEN CORRECTLY DRAWN TO THE DESIGNATED SCALE FROM FIELD NOTES OF A SURVEY MADE BY ME, (OR UNDER MY SUPERVISION AND DIRECTION), BETWEEN THE 24TH DAY OF JULY, AND THE 24TH DAY OF JULY, 1981: THAT IT TRULY AND CORRECTLY REPRESENTS THE PROPOSED LOCATION AND EXTENT OF THE WORKS USED TO DIVERT WATER FROM AN UNDERGROUND, SOURCE IN CHURCHILL COUNTY, BY RAYMOND FERGUSON FOR QUASI-MUNICIPAL, DOMESTIC, PURPOSES. THAT THE PROPOSED POINT OF DIVERSION AND RETURN THE LOCATION OF THE WELL THE APPROXIMATE SIZE AND CAPACITY OF THE DIVERTING CHANNEL (OR CONDUIT), AND THE LOCATION AND NAMES OF ALL OTHER WORKS OR STREAMS WHICH ARE CROSSED BY OR CONNECTED WITH SAID WORKS, ARE FULLY AND CORRECTLY DESIGNATED THEREON.

George M Wilson
STATE WATER RIGHT SURVEYOR

SUBSCRIBED AND SWORN TO BEFORE ME THIS 24th DAY OF August 1981. NOTARY PUBLIC IN AND FOR Churchill COUNTY NEVADA.

SEAL

Sue Sibates
NOTARY PUBLIC

BASIS OF BEARINGS: NORTH LINE OF SEC. 33 T.19N. R.28 E. M.D.B.&M. N 89°16'03"E (RECORDS) (PARCEL MAP FILE NO. 173257 KETCHAM 1980)

~ SCALE ~
1" = 50. FT.

50 40 30 20 10 0 50 100 150 200

FILED

MAP TO ACCOMPANY APPLICATION TO APPROPRIATE WATER FOR QUASI-MUNICIPAL DOMESTIC PURPOSES BY RAYMOND FERGUSON FROM AN UNDERGROUND SOURCE.

SURVEYOR: G.W. WILSON
DRAWN BY:
DATE: AUGUST 5 1981

GEOSURVEYS
160 W. CARSON ST.
FALLON NEVADA 89406

44369