SHEET NO. 1 OF 1 SHEETS.

HIGH DESERT ENGINEERING LLC

CONSULTING ENGINEERING & SURVEYING
840 IDAHO STREET
ELKO NEVADA 89801
(775) 738-4053

W213017

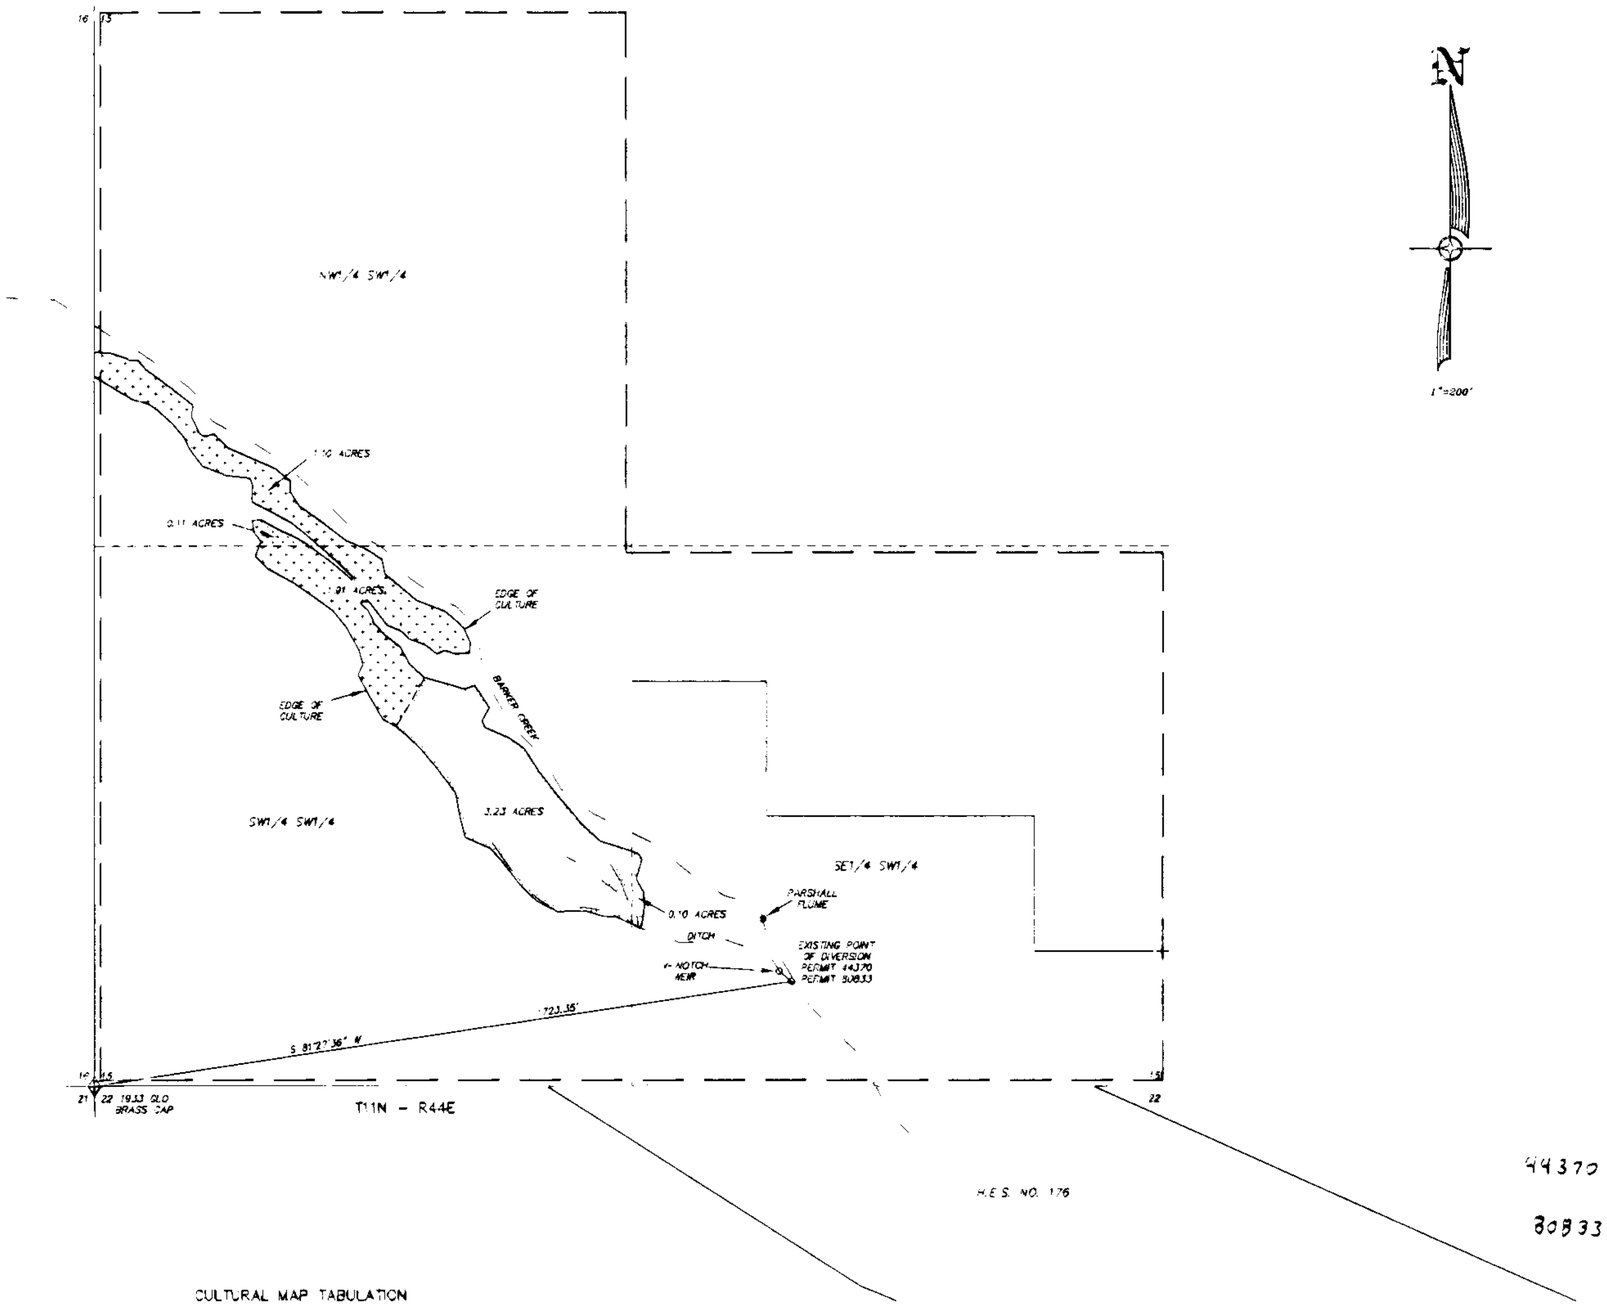

STATE OF NEVADA)
COUNTY OF ELKO) SS.

I, ROBERT E. MORLEY, BEING FIRST DULY SWORN, DEPOSE AND SAY THAT THIS MAP, CONSISTING OF 1 SHEET, NUMBERED FROM 1 TO 1, INCLUSIVE, HAS BEEN CORRECTLY DRAWN TO THE DESIGNATED SCALE FROM FIELD NOTES OF A SURVEY MADE BY ME, OR UNDER MY SUPERVISION AND DIRECTION, BETWEEN THE 23RD DAY OF JULY, 2013, AND THE 24TH DAY OF JULY, 2013; THAT TRULY AND CORRECTLY REPRESENTS THE PROPOSED LOCATION AND EXTENT OF THE WORKS USED TO DIVERT WATER FROM BARKER CREEK, IN NYE COUNTY, NEVADA, BY EJHASKA, LLC, FOR IRRIGATION PURPOSES UNDER PERMIT NO. S 44370 AND 80833; THAT THE PROPOSED POINT OF DIVERSION, THE LOCATION, SIZE OF THE DIVERTING CHANNEL OR OTHER CONDUIT, LOCATION AND DESCRIPTION OF ALL MEASURING DEVICES, THE LOCATION AND EXTENT OF LANDS OWNED OR CONTROLLED BY THE APPLICANTS UPON WHICH WATER APPLIED FOR UNDER PERMIT NO. S 44370 AND 80833 ARE USED, TOGETHER WITH THE AREA AND KIND OF CULTURE IN EACH 40-ACRE SUBDIVISION, AND THE LOCATION AND NAMES OF ALL OTHER WORKS OR STREAMS WHICH ARE CROSSED BY OR CONNECTED WITH SAID WORKS ARE FULLY AND CORRECTLY DESIGNATED THEREON.

ROBERT E. MORLEY
Exp. 12-31-15
PROFESSIONAL LAND SURVEYOR STATE OF NEVADA
No. 6203

STATE WATER RIGHT SURVEYOR NO. 868

12/19/13

SUBSCRIBED AND SWORN TO BEFORE ME
THIS 9TH DAY OF DECEMBER, 2013

FLOYD M. ZIK
Elko County, Nevada
CERTIFICATE # 98-0770-6
APPT. EXP. FEB. 26, 2014

NOTARY PUBLIC IN AND FOR ELKO COUNTY, NEVADA.
MY COMMISSION EXP. RES. 2-26-14

BASIS OF BEARINGS: G.P.S. WITH THE ACCURACY OF 1 CENTIMETER +/- 2 PARTS PER MILLION HORIZONTAL. THE DATUM USED WAS WGS84.

LEGEND

◇ = FOUND SECTION CORNER AS NOTED.

= EXISTING PLACE OF USE PERMITS NO. 44370 AND 80833

= LANDS IRRIGATED UNDER PERMIT 44370

= LANDS IRRIGATED UNDER PERMIT 80833

44370 CERTIFICATE NO. 20052 ISSUED 4-6-2016

80833 CERTIFICATE NO. 20045 ISSUED 4-6-2016

200 0 200 400 600 800

SCALE: 1"=200'

CULTURAL MAP TABULATION

SECTION	SUB-DIVISION	TOWNSHIP	RANGE	CULTIVATED ACREAGE	DESCRIPTION OF CULTURE
15	NW1/4SW1/4	T11N	R44E	1.21 AC	PASTURE
15	SW1/4SW1/4	T11N	R44E	5.14 AC	PASTURE
15	SE1/4SW1/4	T11N	R44E	0.10 AC	PASTURE

TOTAL CULTIVATED ACREAGE = 6.45 AC

ALL CULTURE SHOWN AS PASTURE IS IRRIGATED BY FLOOD IRRIGATION SYSTEM

STATE ENGINEERS USE

44370, 80833

FILED
STATE ENGINEER'S OFFICE

STATE ENGINEER'S OFFICE
ELKO OFFICE

MAP TO ACCOMPANY PROOF OF BENEFICIAL USE UNDER PERMIT NO. 44370 AND PERMIT NO. 80833 FOR IRRIGATION USE BY EJHASKA, LLC FROM BARKER CREEK IN NYE COUNTY, NEVADA

80833 44370