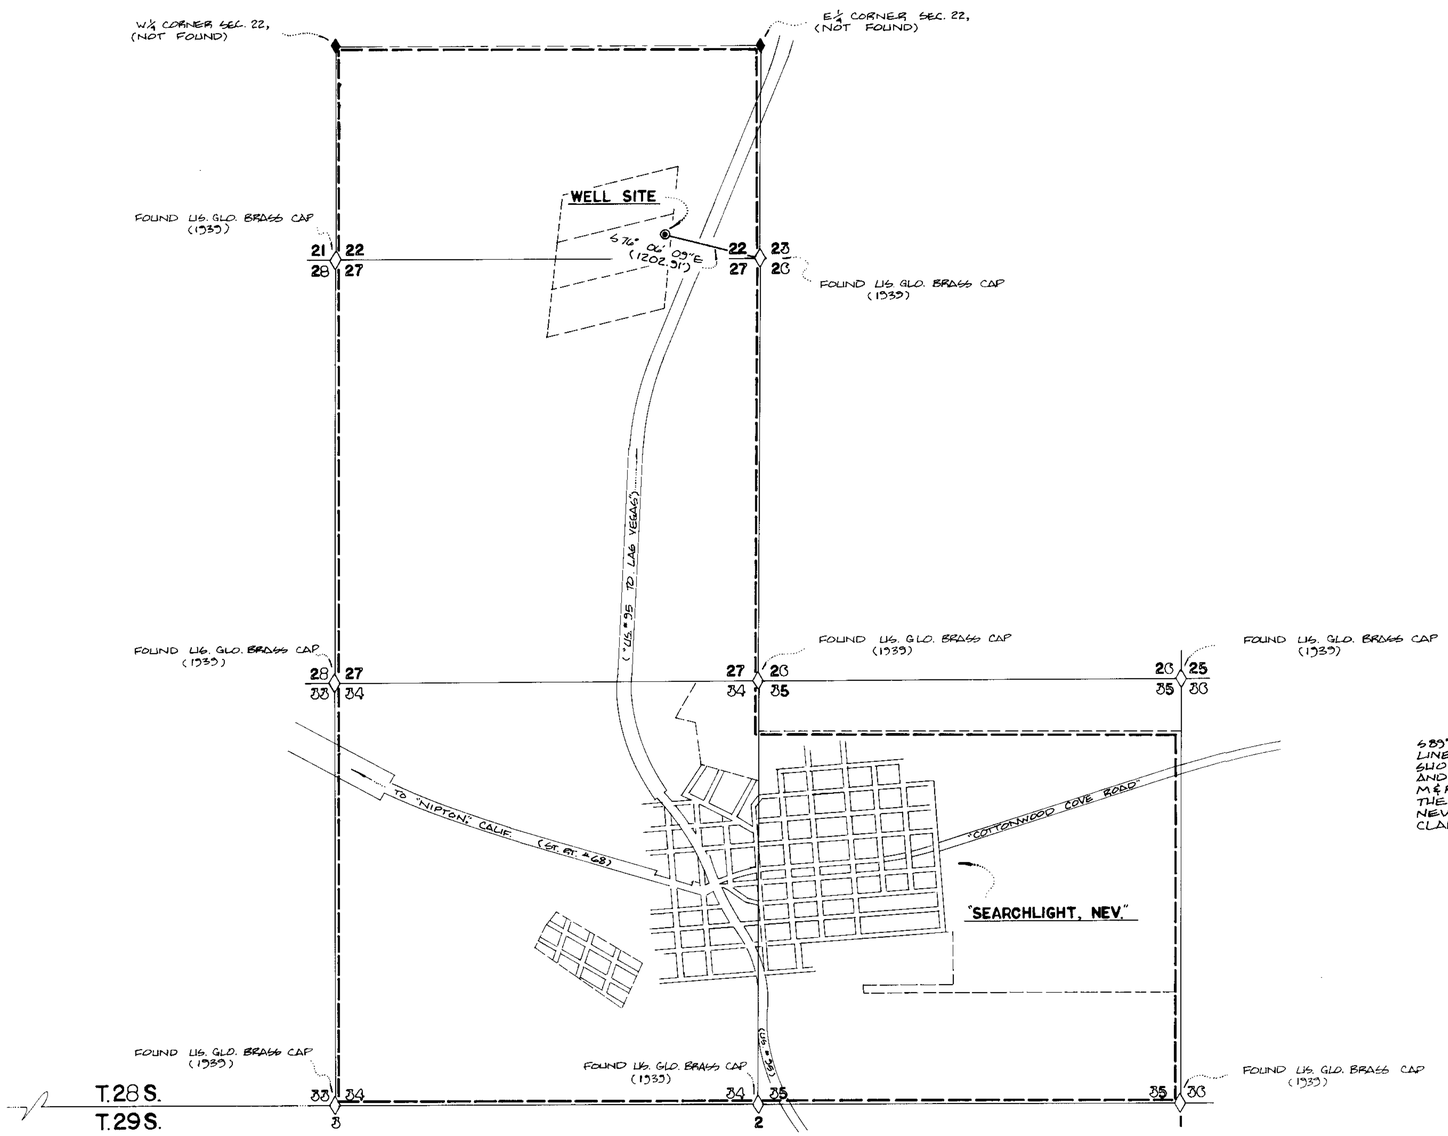

STATE OF NEVADA
COUNTY OF CLARK SS

I, JAMES L. SCHOLL, JR., BEING FIRST DULY SWORN, DEPOSE AND SAY THAT THIS MAP CONSISTING OF ONE SHEET HAS BEEN CORRECTLY DRAWN TO THE DESIGNED SCALE FROM THE FIELD NOTES OF A SURVEY MADE BY ME, OR UNDER MY DIRECT SUPERVISION AND DIRECTION BETWEEN 1ST AUGUST, 1981 AND [redacted] AUGUST, 1981; THAT IT TRULY REPRESENTS THE LOCATION AND EXTENT OF THE PROPOSED WORKS TO DIVERT WATER FROM UNDERGROUND SOURCES IN SEARCHLIGHT, CLARK COUNTY NEVADA BY THE COUNTY OF CLARK FOR MUNICIPAL PURPOSES, THAT THE PROPOSED POINT OF DIVERSION, THE APPROXIMATE LOCATION OF THE WELL, THE LOCATION AND NAMES OF ALL OTHER WORKS WHICH WILL CROSS OR CONNECT WITH THE PROPOSED WORKS, AND THE BOUNDARY OF ALL LANDS, ARE FULLY AND CORRECTLY DESIGNATED HEREON.

[redacted], 20 [redacted] 1981
JAMES L. SCHOLL JR.
NEVADA WATER RIGHTS SURVEYOR Nº 313

SUBSCRIBED AND SWORN TO BEFORE ME THIS 20 DAY OF [redacted] 1981

JANET M. GOGO
Notary Public-State of Nevada
COUNTY OF CLARK
My Appointment Expires May 31, 1983

[redacted]
NOTARY PUBLIC IN AND FOR CLARK COUNTY, NEV.
MY COMMISSION EXPIRES: 5-31-83

BASIS OF BEARINGS

S89° 58' 00"W BEING THE BEARING OF THE SOUTH LINE OF SECTION 22, T.28S., R.63E., M.D.M. AS SHOWN ON DOCUMENT NUMBERS: 264402, 264403, AND 264404 (OF LODE MINING CLAIMS DESIGNATED M&R Nº 1, M&R Nº 2, AND M&R Nº 3 - SITUATED IN THE SEARCHLIGHT MINING DISTRICT, CLARK COUNTY, NEVADA - RECORDED 13 NOVEMBER, 1961.) IN THE CLARK COUNTY RECORDERS OFFICE.

2,000' 1,000' 0 500' 1,000' 2,000' 3,000'
(SCALE: 1" = 1,000')

PORTION OF SECTION 22, SEC. 27, SEC. 34, AND A PORTION OF SECTION 35 —

T. 28 S., R. 63 E., M.D.M. "SEARCHLIGHT AND VICINITY," CLARK COUNTY, NEVADA

44371

FILED
AUG 28 1981
STATE ENGINEER'S OFFICE

MAP
TO ACCOMPANY APPLICATION TO APPROPRIATE WATER FOR MUNICIPAL USE BY THE COUNTY OF CLARK FROM UNDERGROUND SOURCES IN

SEARCHLIGHT, NEVADA

PREPARED BY:
JAMES L. SCHOLL JR., NEVADA WATER RIGHTS SURVEYOR NUMBER 313
400 SOUTH 4TH. STREET LAS VEGAS, NV. 89101

44371