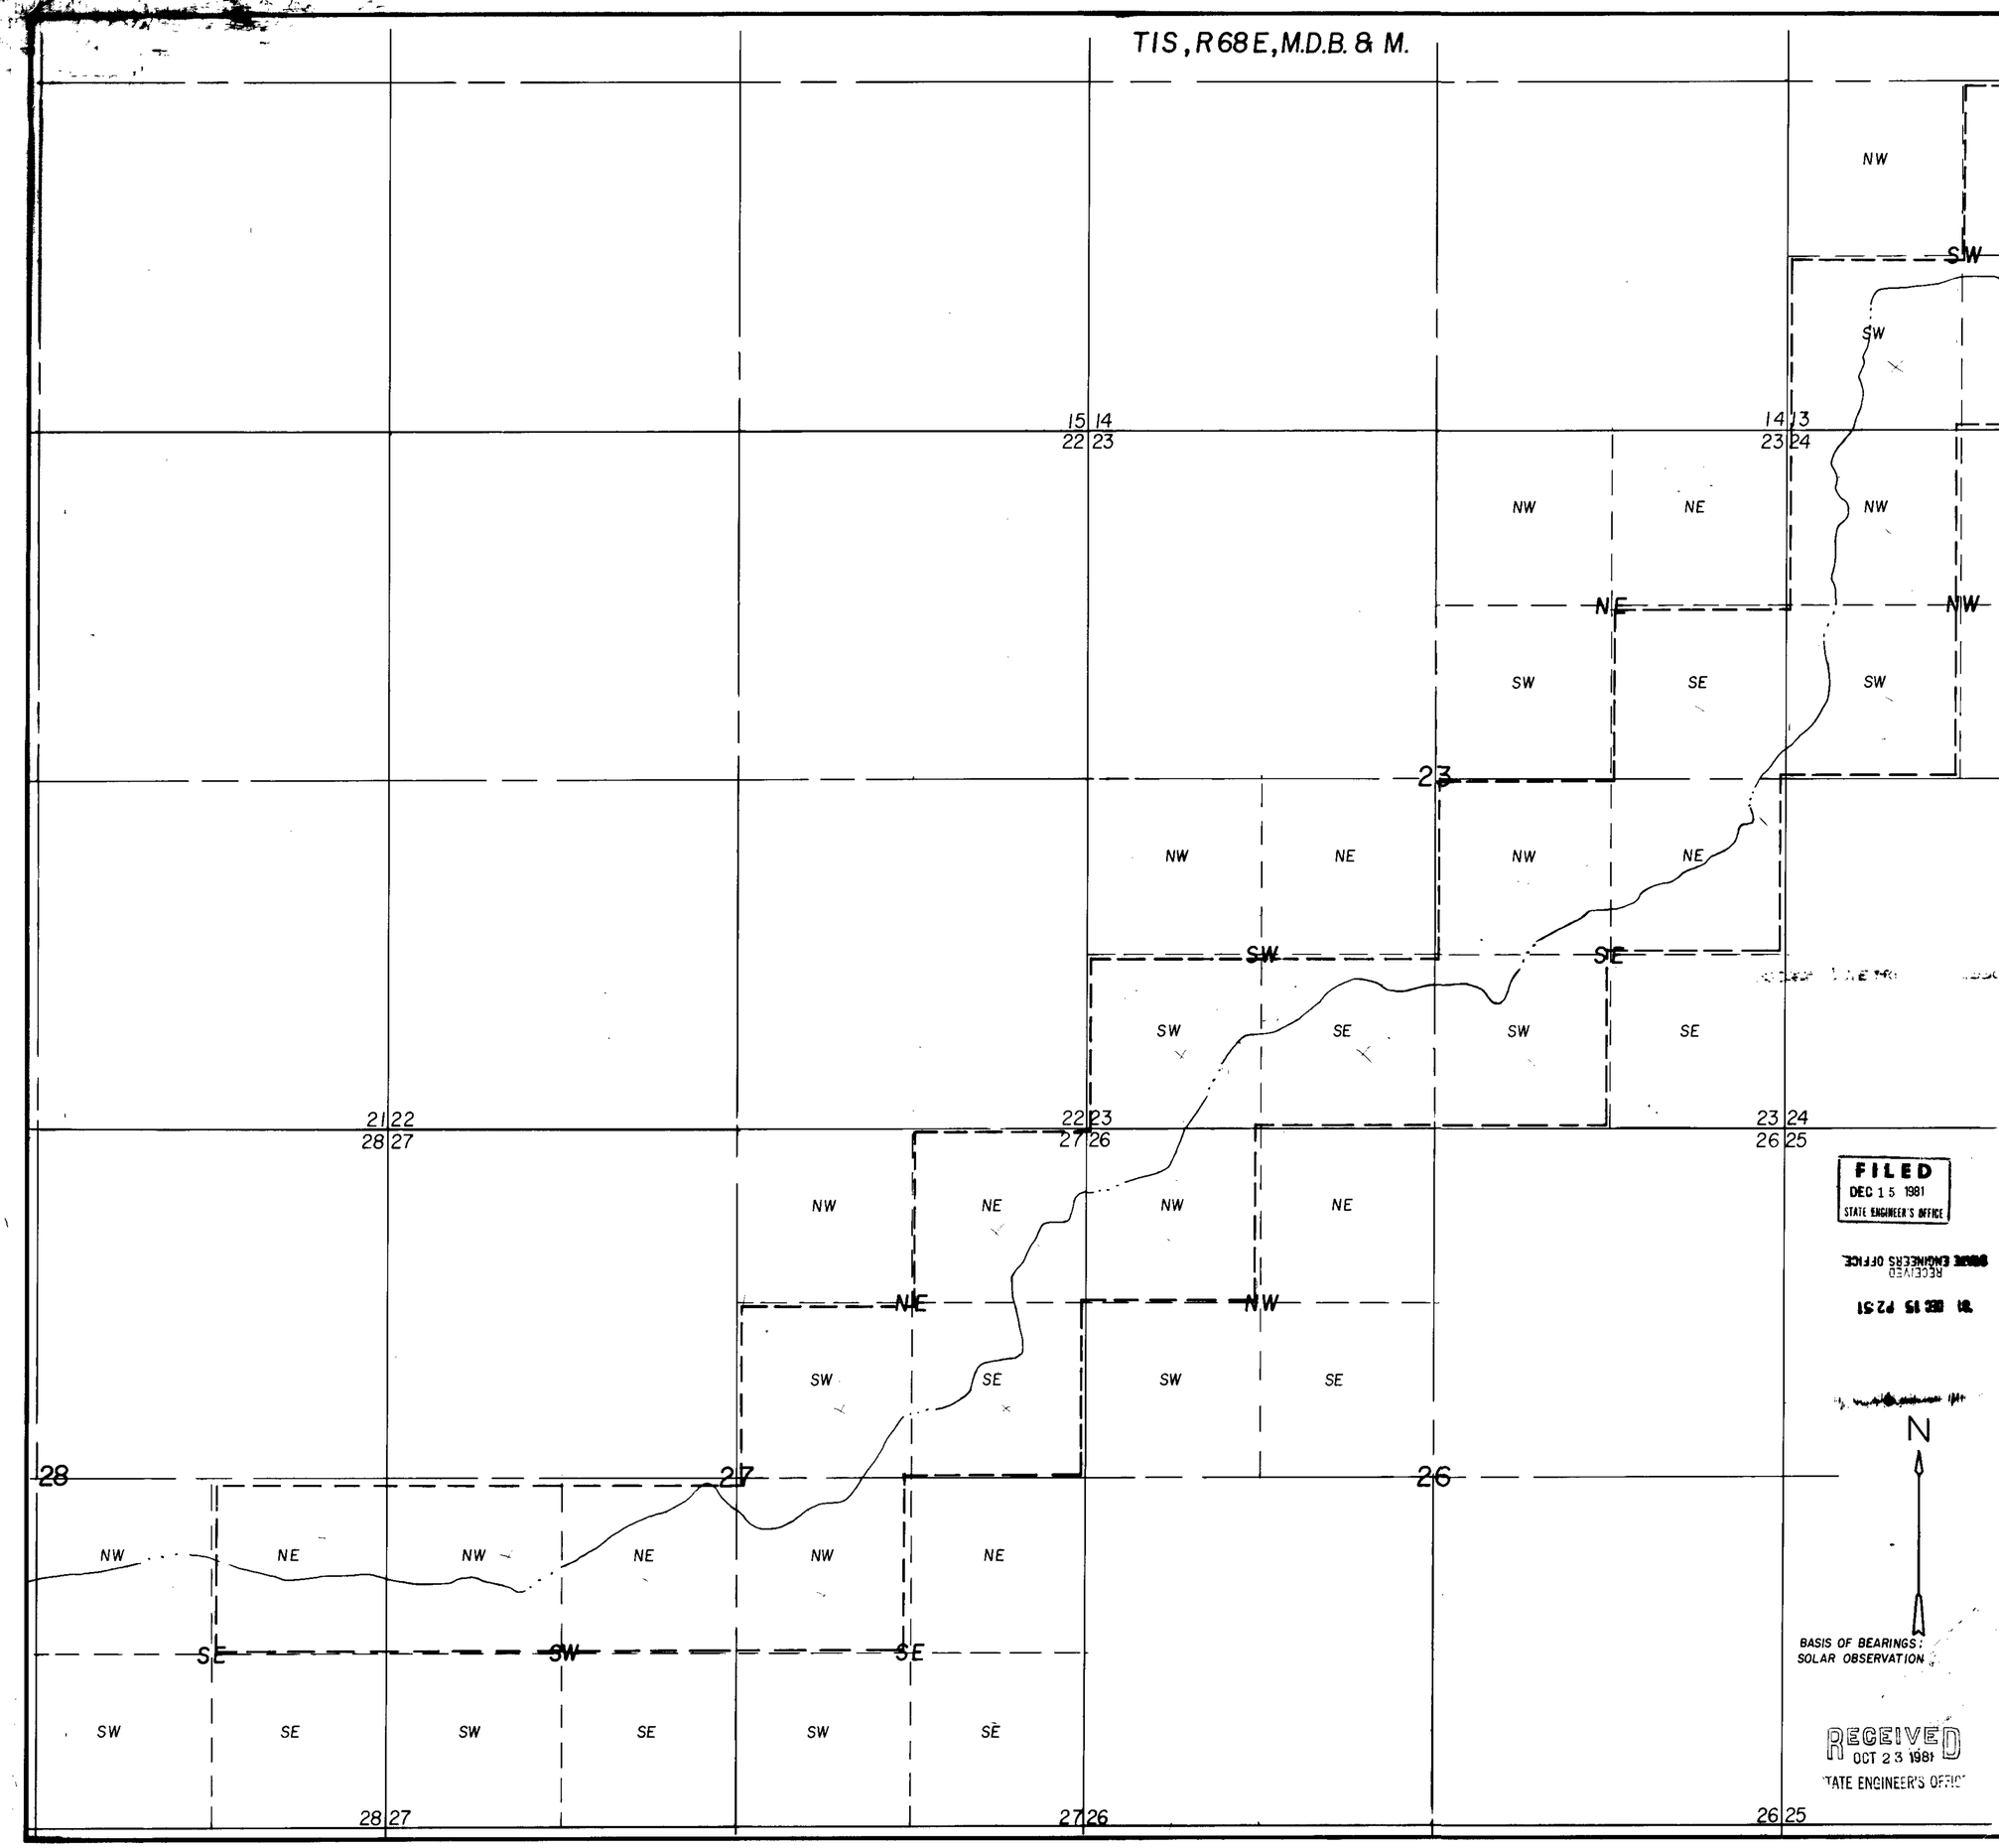


FILED
DEC 15 1981
STATE ENGINEER'S OFFICE

RECEIVED
OCT 23 1981
STATE ENGINEER'S OFFICE

CERTIFICATE No. 11239 ISSUED 8/18/85

SURVEYOR'S STATEMENT

STATE OF NEVADA )
COUNTY OF LINCOLN ) SS.

I, PHILIP C. HULSE, being first duly sworn, depose and say that this map, consisting of one sheet, has been correctly drawn to the designated scale from field notes of a survey made by me on Sept. 22, 1981; that it truly and correctly represents the proposed location and extent of the works used to divert water from a surface source in Lincoln County, Nevada, by THE NATURE CONSERVANCY for THE PROPAGATION OF FISH SPECIES. Place of use being 40 acre subdivisions shown by heavy dashed lines — — —

Philip C. Hulse
State Water Right Surveyor

Subscribed and sworn to before me this 29th day of September, 1981.
Notary Public in and for Lincoln County, Nevada.

Daniel A. Dils

Notary Public-State of Nevada
LINCOLN COUNTY
Daniel A. Dils
My Appointment Expires Feb. 28, 1984

1" = 600'
0 600 1200 1800 2400

44394

MAP TO ACCOMPANY
APPLICATION TO APPROPRIATE
WATER FOR THE PROPAGATION OF FISH SPECIES
BY THE NATURE CONSERVANCY
FROM MEADOW VALLEY WASH & SPRINGS.

PHILIP C. HULSE Land and Water Right Surveyor

44394