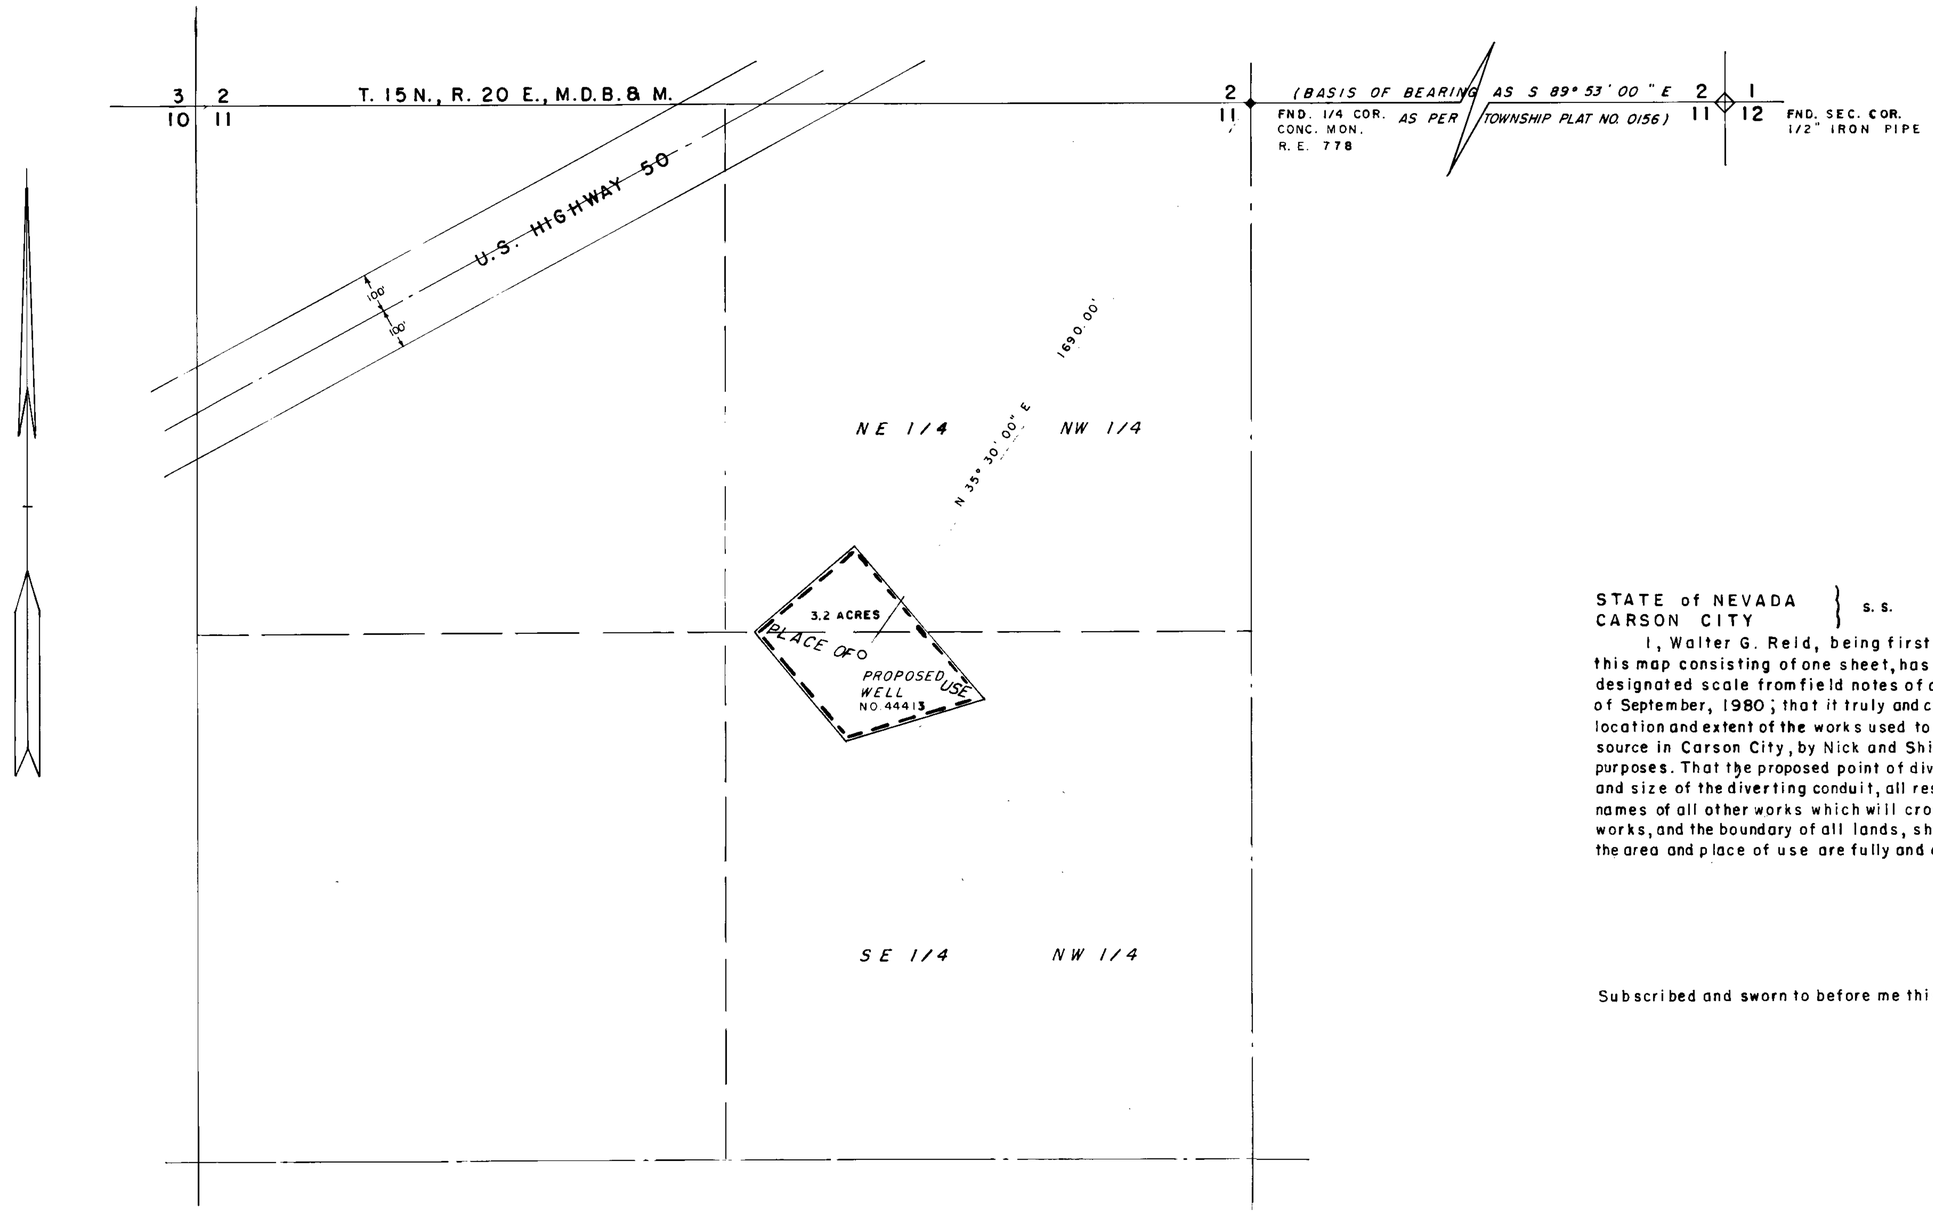

STATE of NEVADA }
CARSON CITY } s. s.

I, Walter G. Reid, being first duly sworn, depose and say that this map consisting of one sheet, has been correctly drawn to the designated scale from field notes of a survey made by me on the 18th. day of September, 1980; that it truly and correctly represents the proposed location and extent of the works used to divert water from an underground source in Carson City, by Nick and Shirley Nadel for commercial purposes. That the proposed point of diversion, the approximate location and size of the diverting conduit, all reservoirs or basins, the location and names of all other works which will cross or connect with the proposed works, and the boundary of all lands, showing by 40-acre subdivisions the area and place of use are fully and correctly designated thereon.

Walter G. Reid
State Water Right Surveyor

Subscribed and sworn to before me this 2nd day of October, 1980.

Marguerite Erickson

SCALE: 1" = 200'

0 50 100 200 400 600 800 1000

4-4-14

FILED
DEC 2 1981
STATE ENGINEER'S OFFICE

MAP
TO ACCOMPANY APPLICIATION
TO APPROPRIATE WATER FOR
COMMERCIAL
BY NICK & SHIRLEY NADEL
FROM UNDERGROUND SOURCE

44414