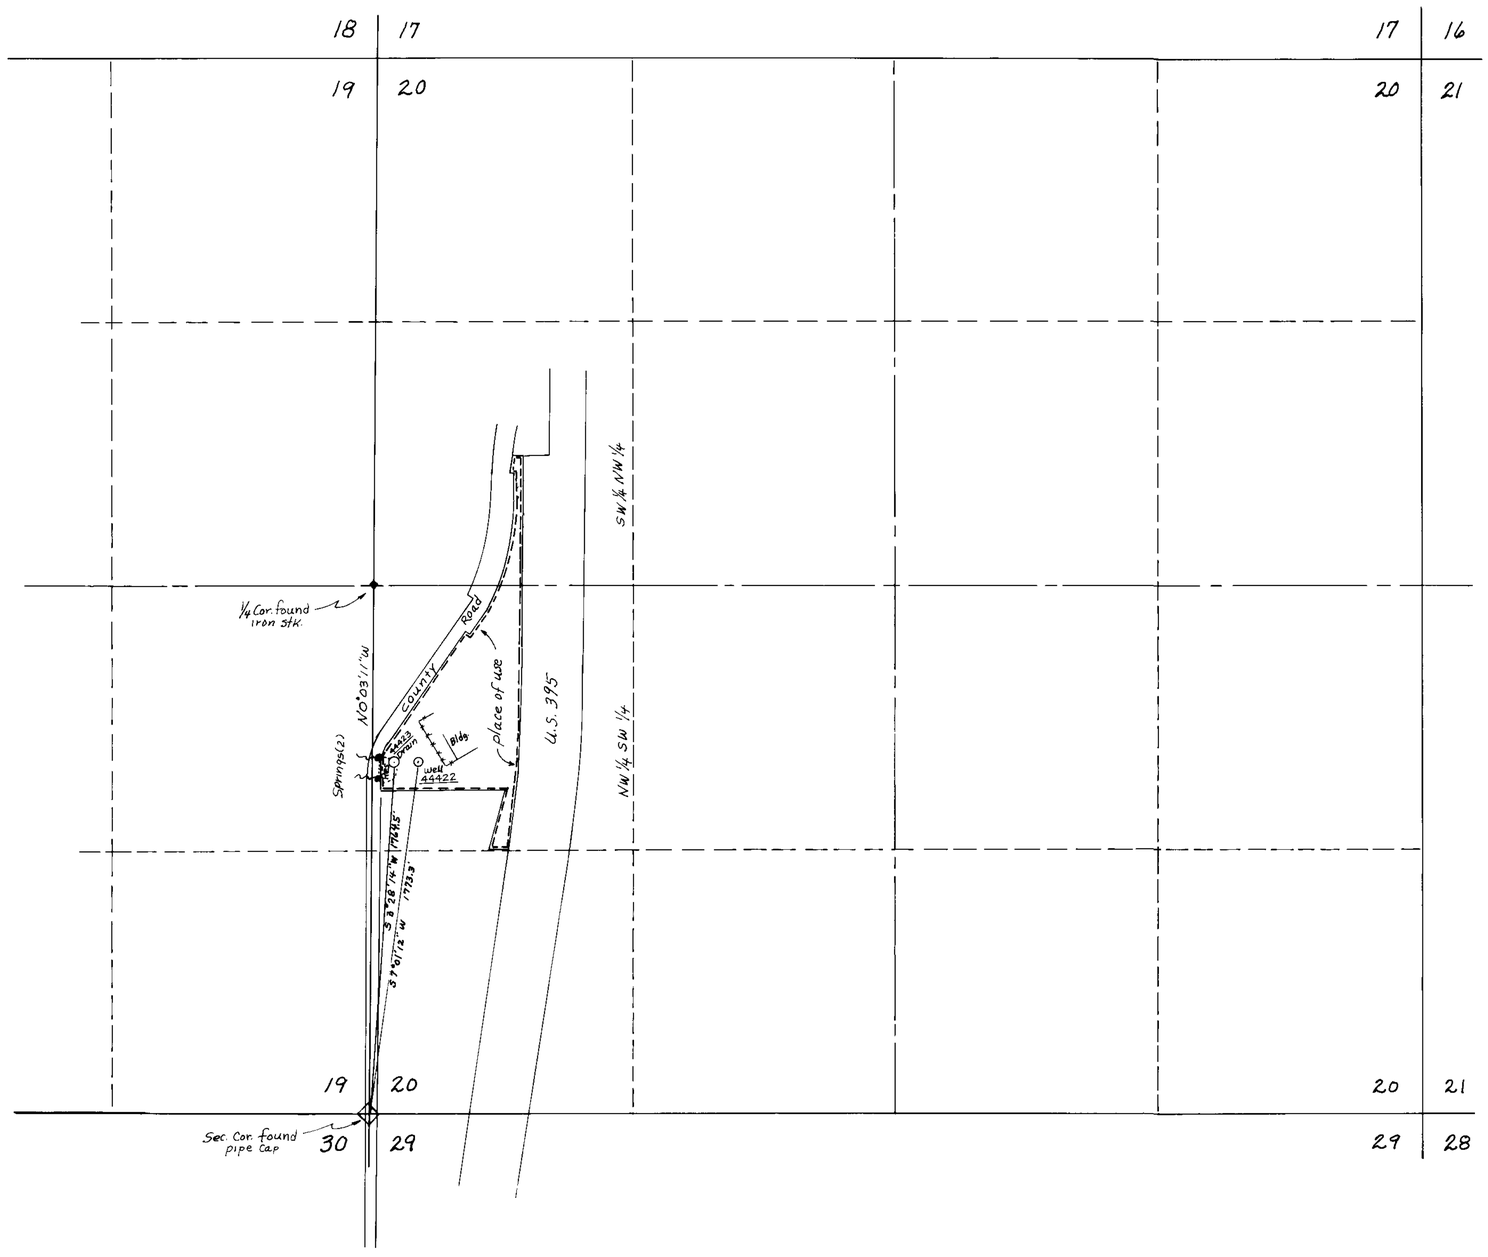

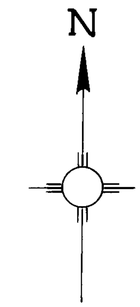

T. 15 N., R. 20 E. M.D.B.&M.

STATE OF NEVADA
CARSON CITY } S.S.

I, Donald C. Clendenon, being first duly sworn, depose and say that this map consisting of one sheet has been correctly drawn to the designated scale from field notes and a survey made by me (or under my supervision and direction), on the 8th day of June, 1981; that it truly and correctly represents the proposed location and extent of the works used to divert water from springs and underground in Carson City by The Nevada State Museum for irrigation, recreation, railroad purposes. That the proposed point of diversion, the approximate location and site of the diverting channel, all reservoirs or basins, the location and names of all other works which will cross or connect with the proposed works, and the boundary of all lands, showing by 40-acre subdivisions, are fully and correctly designated thereon.

Donald C. Clendenon
State Water Right Surveyor No. 560

Subscribed and sworn to before me this 6th day of July, 1981

Mary Beth Callahan
Notary Public in and for Carson City, Nevada

MARY BETH CALLAHAN
Notary Public - State of Nevada
Carson City
My Appointment Expires May 3, 1983

SCALE 1" = 400'
0 200 400 800 1200 1600 2000

Basis of Bearing:
Record of Survey for
STATE OF NEVADA PLANNING BOARD
of STATE LANDS
Ormsby County Recorder File No. 93056

FILED
SEP 15 1981
STATE ENGINEER'S OFFICE

14422

MAP

TO ACCOMPANY APPLICATION TO APPROPRIATE WATER FOR IRRIGATION, RECREATION & RAILROAD BY THE NEVADA STATE MUSEUM FROM SPRINGS & UNDERGROUND

Clendenon Mining & Engineering Co. Carson City, Nevada

44423 44422