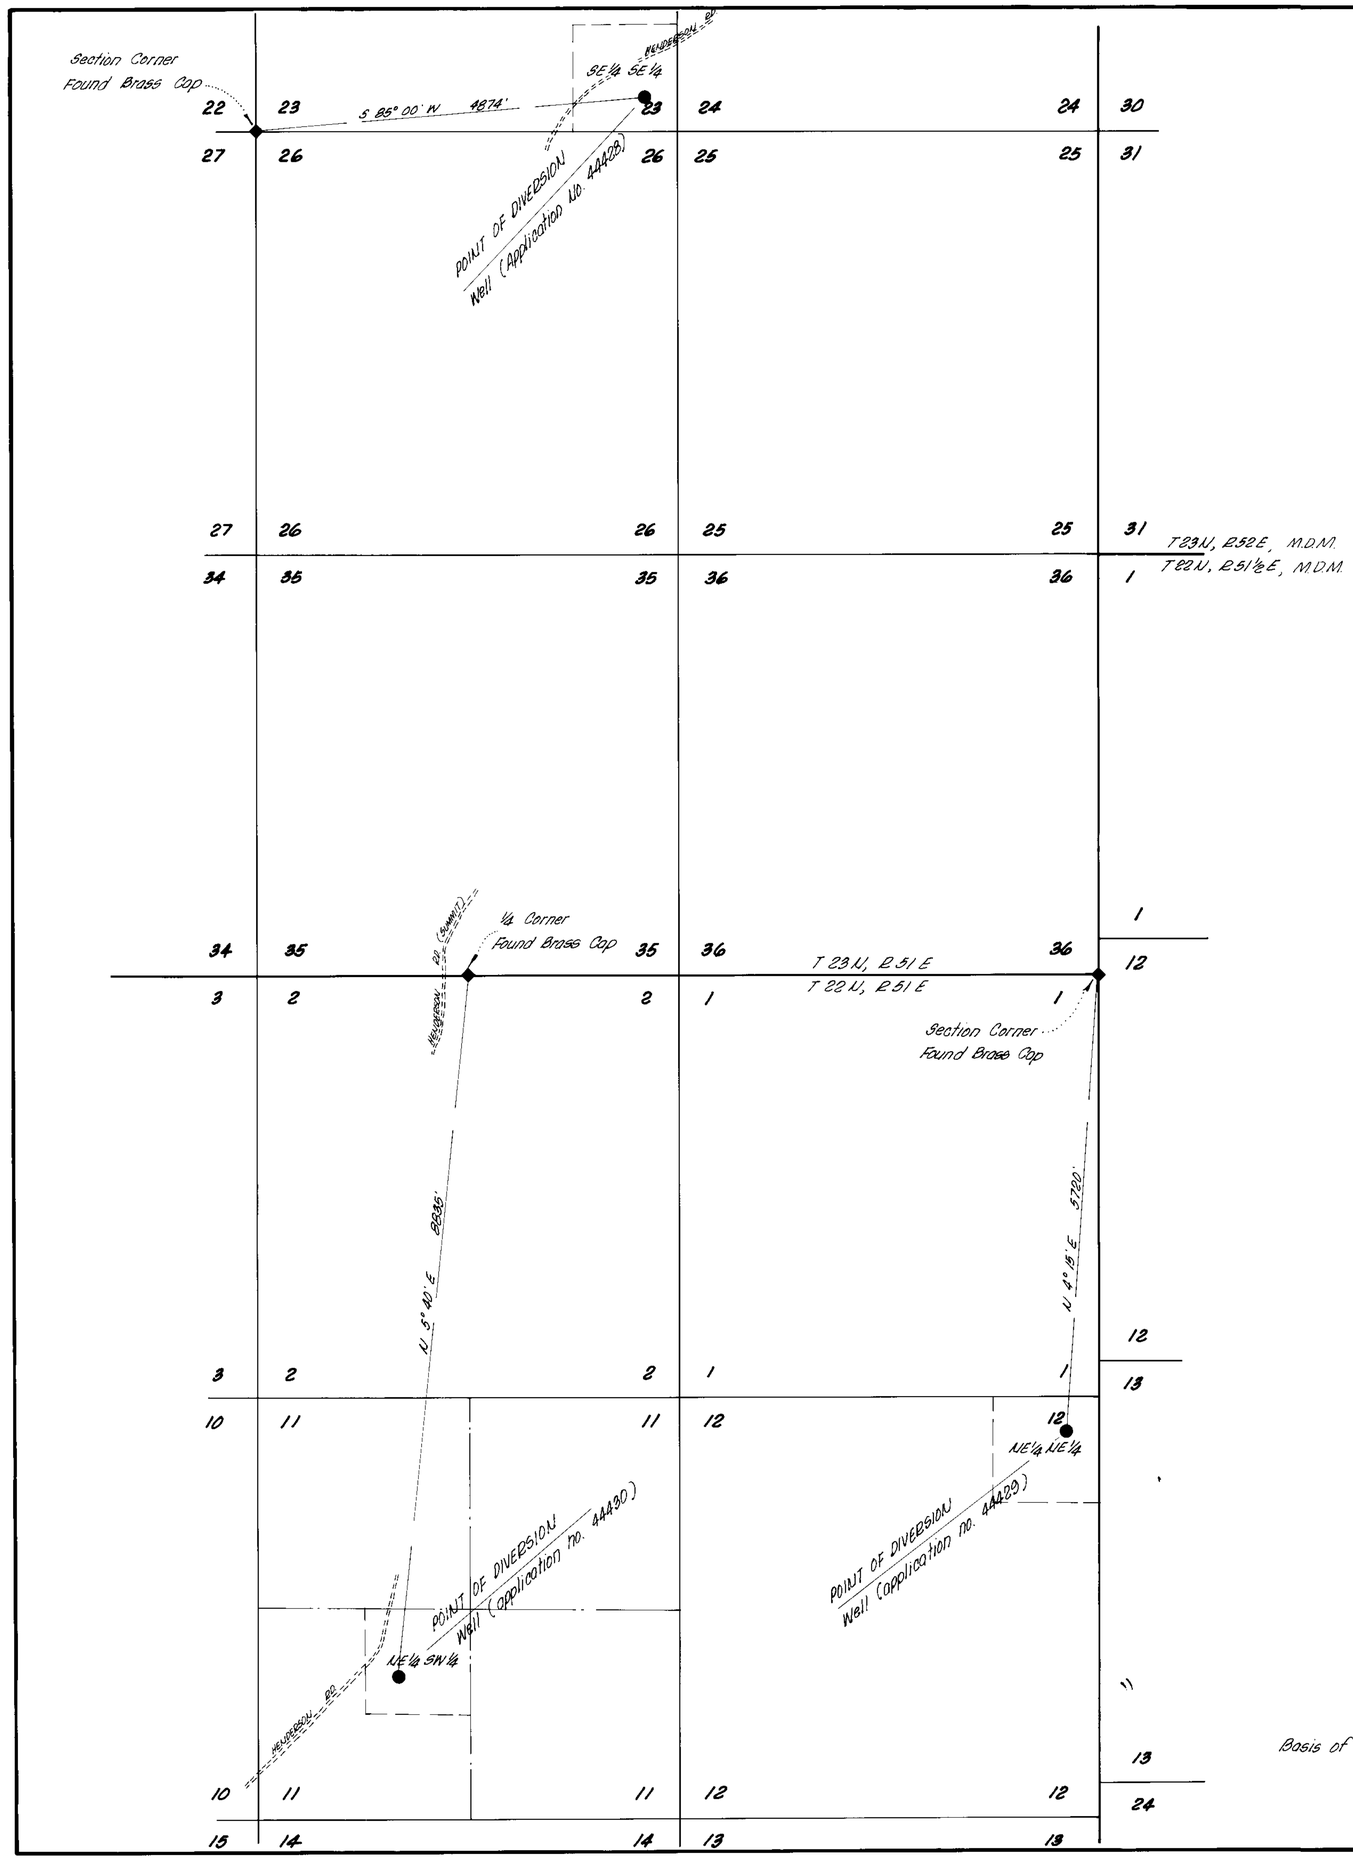

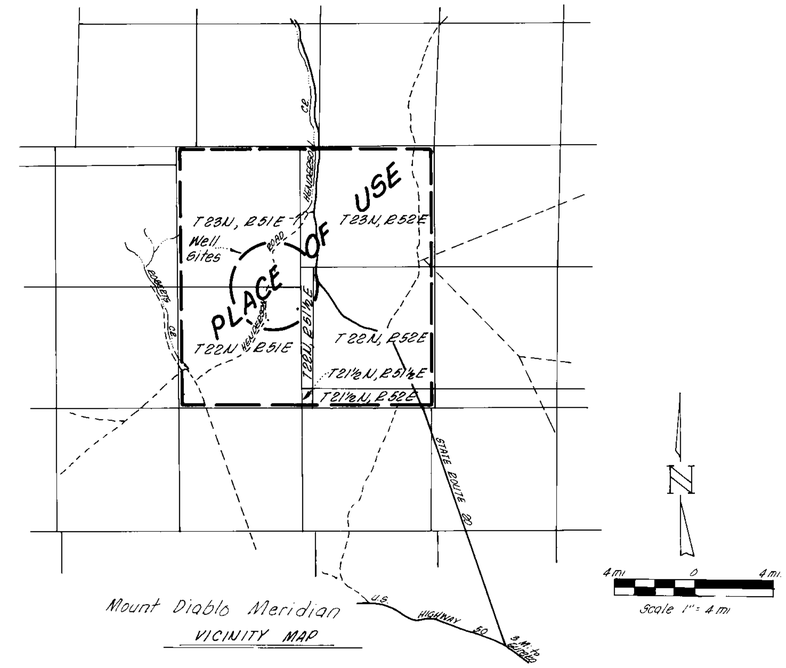

Mount Diablo Meridian
VICINITY MAP

STATE OF NEVADA } S.S.
COUNTY OF WASHOE }

I, E.P. Osgood, being first duly sworn, depose and say that this map, consisting of 1 sheet, has been correctly drawn to the designated scale from field notes of a survey made by me, between the 16th day of February, and the 19th day of February, 1982; that it truly and correctly represents the proposed location and extent of the works used to divert water from underground sources in Eureka County, Nevada, by Exxon Corporation for Industrial and Domestic use (construction). That the proposed point of diversion, and the boundary of all lands, showing place of use, are fully and correctly designated thereon.

E.P. Osgood
E.P. Osgood St. Wtr. Rt. Sur. No. 294

Subscribed and sworn to before me this 23rd day of February, 1982.
Notary Public in and for Washoe County, Nevada.
Marvin Hamrick
Notary Public

1000 500 0 1000 2000 3000
SCALE: 1" = 1000'

Basis of Bearings: Solar Observation

FILED
FEB 25 1982
STATE ENGINEER'S OFFICE

APPLICATION NO.S 44428, 44429 AND 44430

MAP TO ACCOMPANY
APPLICATION TO APPROPRIATE WATER FOR
INDUSTRIAL AND DOMESTIC USE (CONSTRUCTION)
BY

EXXON CORPORATION

FROM UNDERGROUND SOURCES

E.P. OSGOOD, JR., ST. WTR. RT. SUR. NO. 294

44430 44429 44428