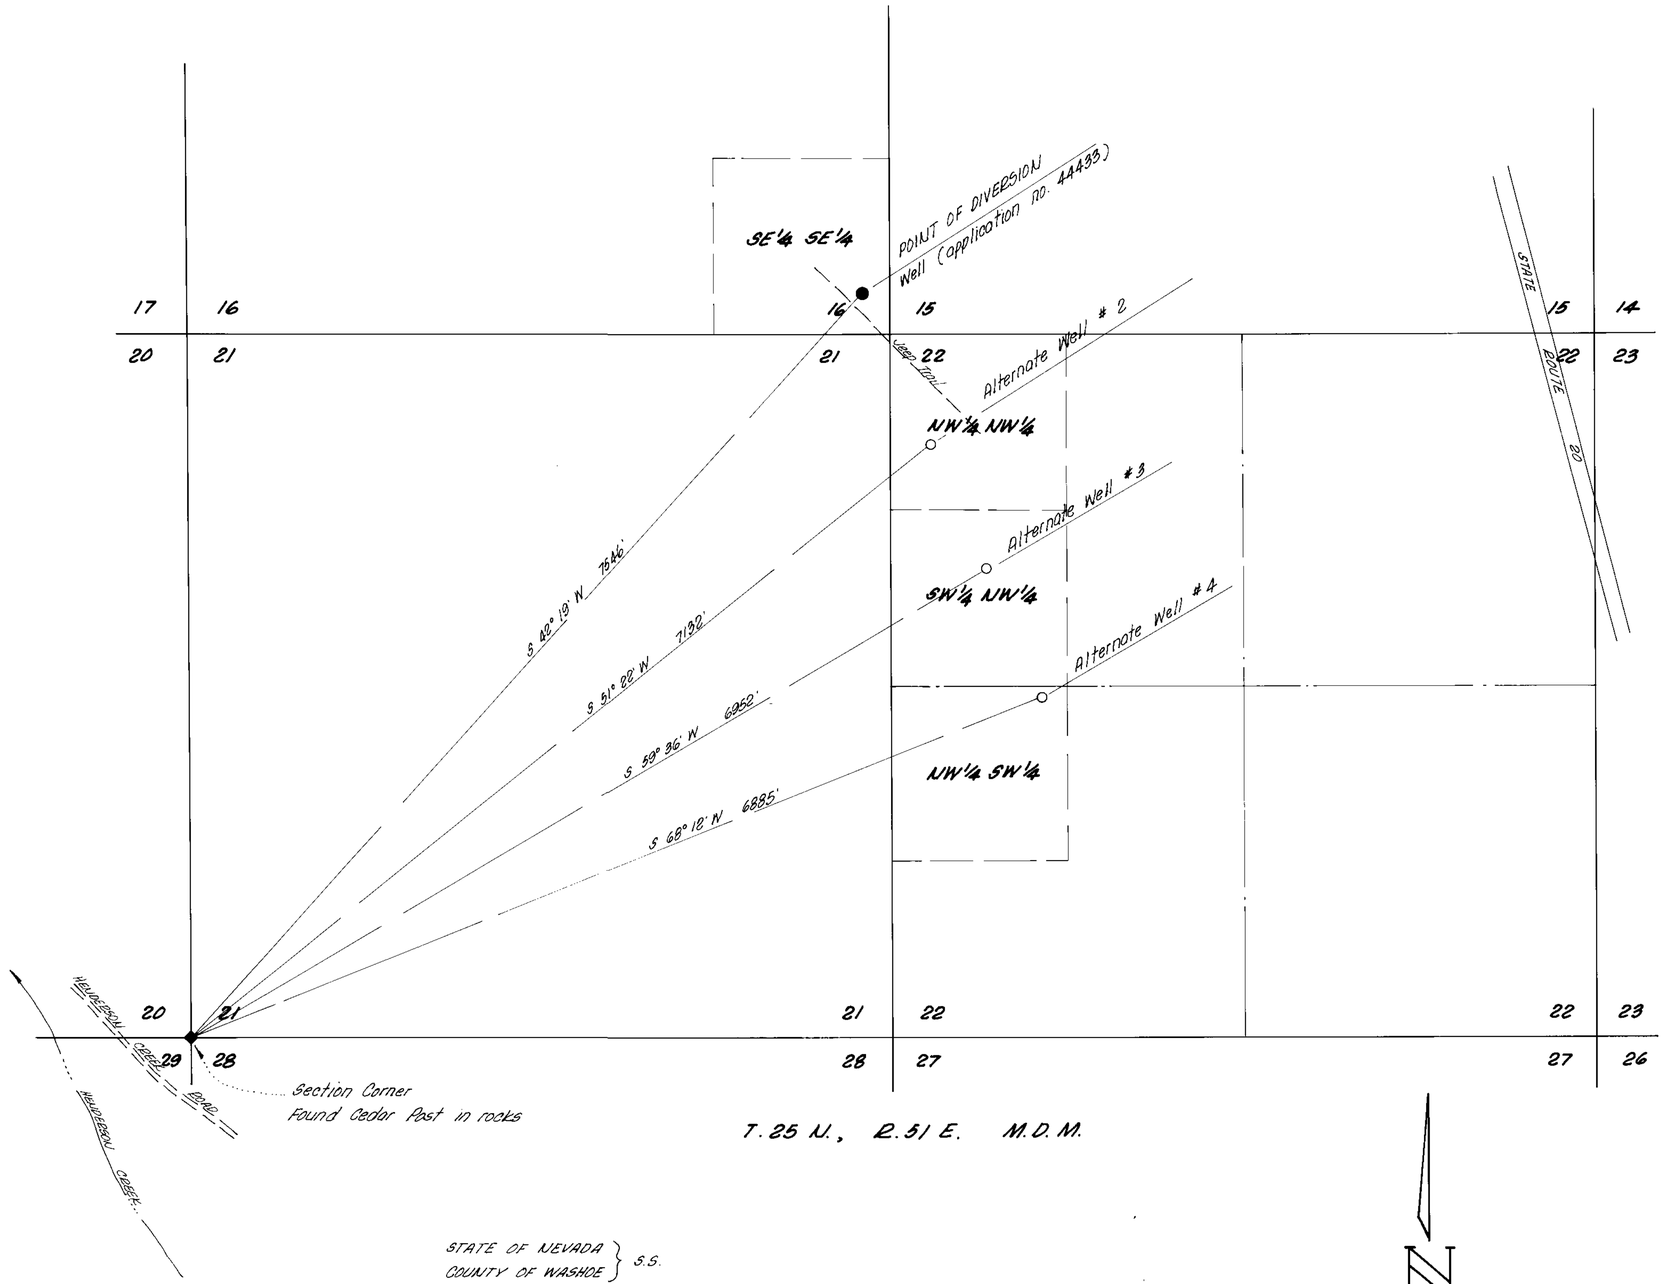

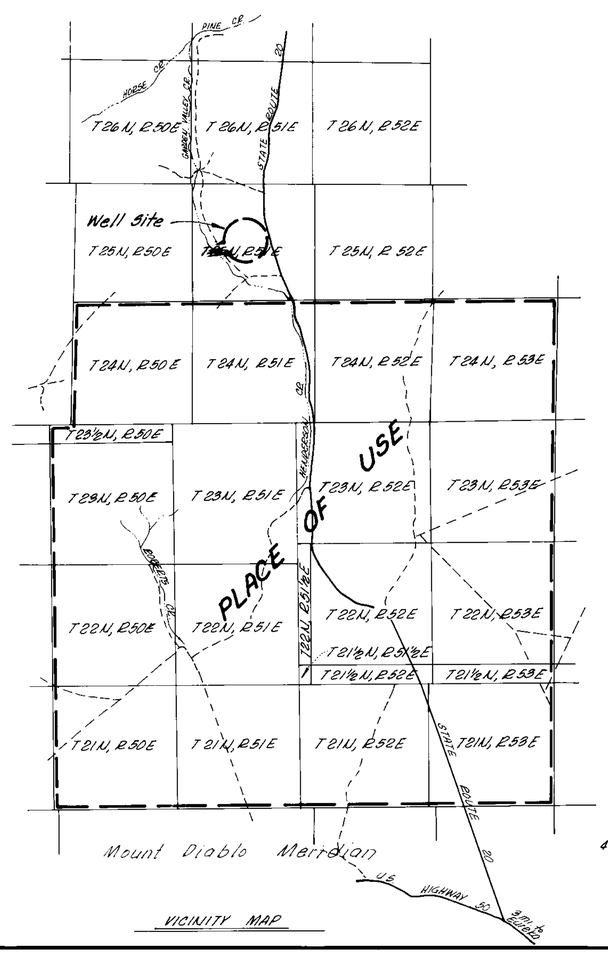

VICINITY MAP

4 mi. 0 4 mi.
Scale 1" = 4 mi

STATE OF NEVADA }
COUNTY OF WASHOE } S.S.

I, E.P. Osgood, Jr., being first duly sworn, depose and say that this map, consisting of 1 sheet, has been correctly drawn to the designated scale from field notes of a survey made by me, between the 16th day of Febuary, and the 19th day of February, 1982; that it truly and correctly represents the proposed location and extent of the works used to divert water from underground sources in Eureka County, by Exxon Corporation for mining, milling, and domestic uses. That the proposed point of diversion, and the boundary of all lands, showing place of use, are fully and correctly designated thereon.

E.P. Osgood
E.P. Osgood Jr., St. Wtr. Rt. Sur. No. 294

Subscribed and sworn to before me
this 23rd day of February, 1982.
Notary Public in and for Washoe County, Nevada.

Marvin Hamrick
Notary Public

'82 FEB 25 P2:57
STATE ENGINEER'S OFFICE

FILED
FEB 25 1982
STATE ENGINEER'S OFFICE

Basis of Bearings: Solar Observation

500 0 500 1000 1500
Scale 1" = 600'

APPLICATION NO. 44433

MAP TO ACCOMPANY
APPLICATION TO APPROPRIATE WATER FOR
MINING, MILLING AND DOMESTIC USE
BY

EXXON CORPORATION

FROM UNDERGROUND SOURCES

E.P. OSGOOD, JR., ST. WTR. RT. SUR. NO. 294

44433