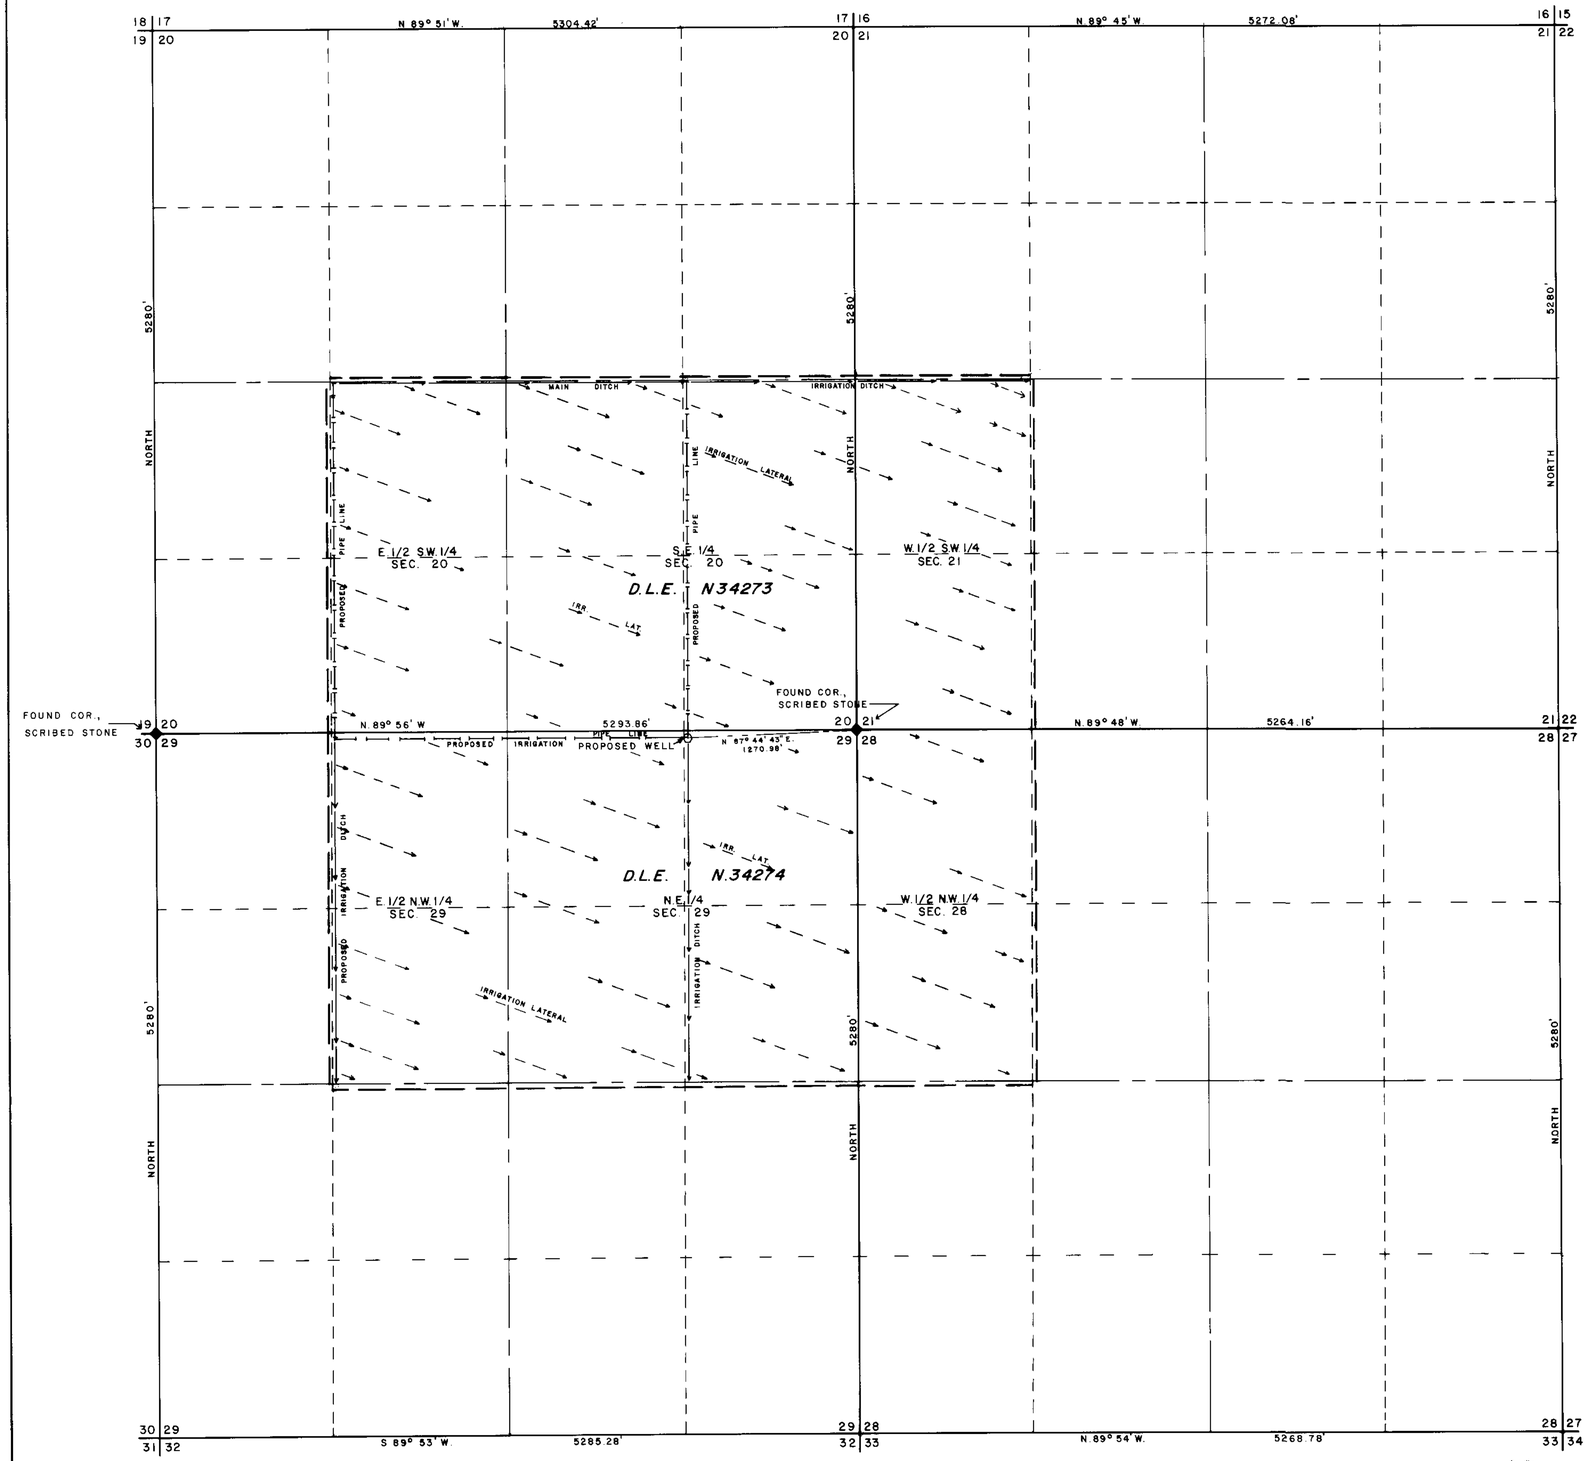

T. 9 N., R. 46 E.

STATE OF NEVADA
COUNTY OF NYE SS

WALLACE T. BOUNDY [illegible] AUG. 15th 1981 [illegible] NYE [illegible] ROBERT L. & BONNIE BROWN [illegible] IRRIGATION & DOMESTIC [illegible] BE IRRIGATED [illegible]

Wallace T. Boundy
[illegible] No. 584

[illegible] 16 [illegible] Sept 1981

Bonnie M. Brown
[illegible]

BASIS OF BEARINGS

THAT LINE BETWEEN THE S.W. COR. OF SEC. 20, T. 9 N., R. 46 E., M.D.B.&M., NYE COUNTY, NEV., AND THE S.E. COR. OF SAID SEC. 20, AS STATED N. 89° 56' W., PER G.L.O. PLAT.

LEGEND

PROPOSED PLACE OF USE.

FOUND COR. SCRIBED ROCK

0 100' 300' 500' 1000' 1500' 2000'

SCALE 1in. = 600ft.

44445

FILED
JAN [illegible]
STATE ENGINEER'S OFFICE

RECEIVED
SEP 18 1981
STATE ENGINEER'S OFFICE

'82 JAN 13 P2:21
STATE ENGINEER'S OFFICE

BOUNDY LAND SURVEYING
TONOPAH, NEVADA

MAP TO ACCOMPANY APPLICATION TO APPROPRIATE WATER

FOR: IRRIGATION AND DOMESTIC PURPOSES FROM AN UNDERGROUND SOURCE.

IN: N.E. 1/4 N.E. 1/4, SEC. 29, T. 9 N., R. 46 E., M.D.B.&M., NYE COUNTY, STATE OF NEVADA.

FOR: ROBERT L. & BONNIE BROWN
P.O. BOX 260
TONOPAH, NEV.
89049

44445