MONSEN ENG. 100 9-80 MC 1598a

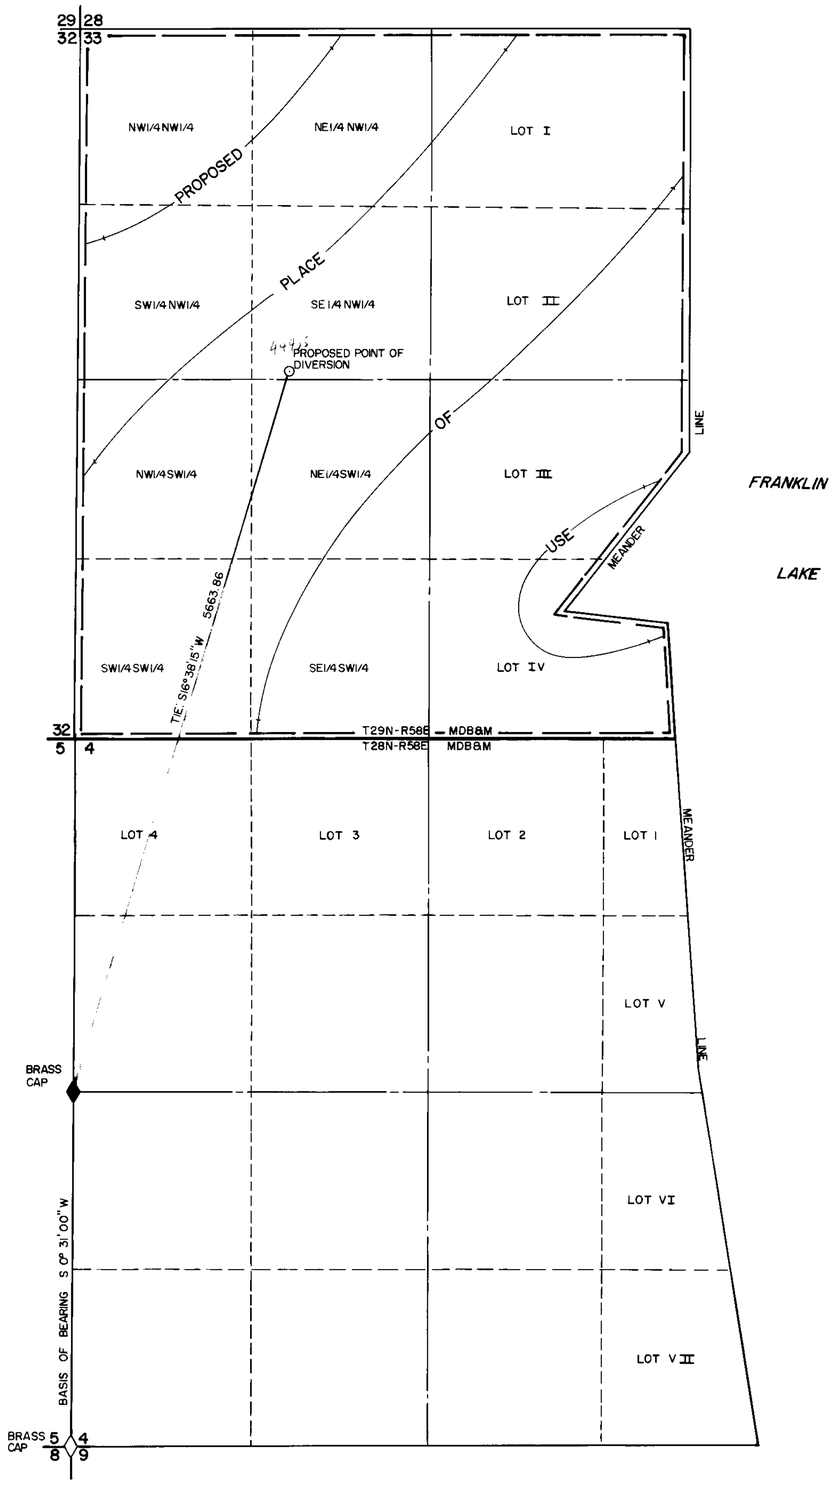

STATE OF NEVADA }
COUNTY OF ELKO } S.S.

I, Alan S. Boyack, being first duly sworn, depose and say that this map, consisting of one sheet, has been correctly drawn to the designated scale from field notes of a survey made under my supervision and direction, between the 27th day of Aug , and the 28th day of Aug , 1981 ; that it truly and correctly represents the proposed location and extent of the works used to divert water from underground in Elko County, by Stephen G. & Mavis S Wright for Stockwater purposes. That the proposed point of diversion, the approximate location and size of the diverting channel, all reservoirs or basins, the location and names of all other works which will cross or connect with the proposed works, and the boundary of all lands, showing by 40-acre subdivision, are fully and correctly designated thereon.

Alan S. Boyack
State Water Right Surveyor No. 358

Subscribed and Sworn to before me this 18th day of December, 19 81.

Linda L. Reynolds
Notary Public in and for Elko County, Nevada

LINDA L. REYNOLDS

CERTIFICATE NO 11331 ISSUED 3-25-86

SCALE: 1" = 600'

0 300 600 1200 1800 2400 3000

44455

FILED
DEC 21 1981
STATE ENGINEER'S OFFICE

'81 DEC 21 P2:28
RECEIVED
STATE ENGINEERS OFFICE

# MAP

TO ACCOMPANY APPLICATION TO APPROPRIATE WATER FOR STOCKWATER BY STEPHEN G. & MAVIS S. WRIGHT

FROM AN UNDERGROUND SOURCE

BOYACK SURVEYING ELKO, NEVADA **W-81070**

44455