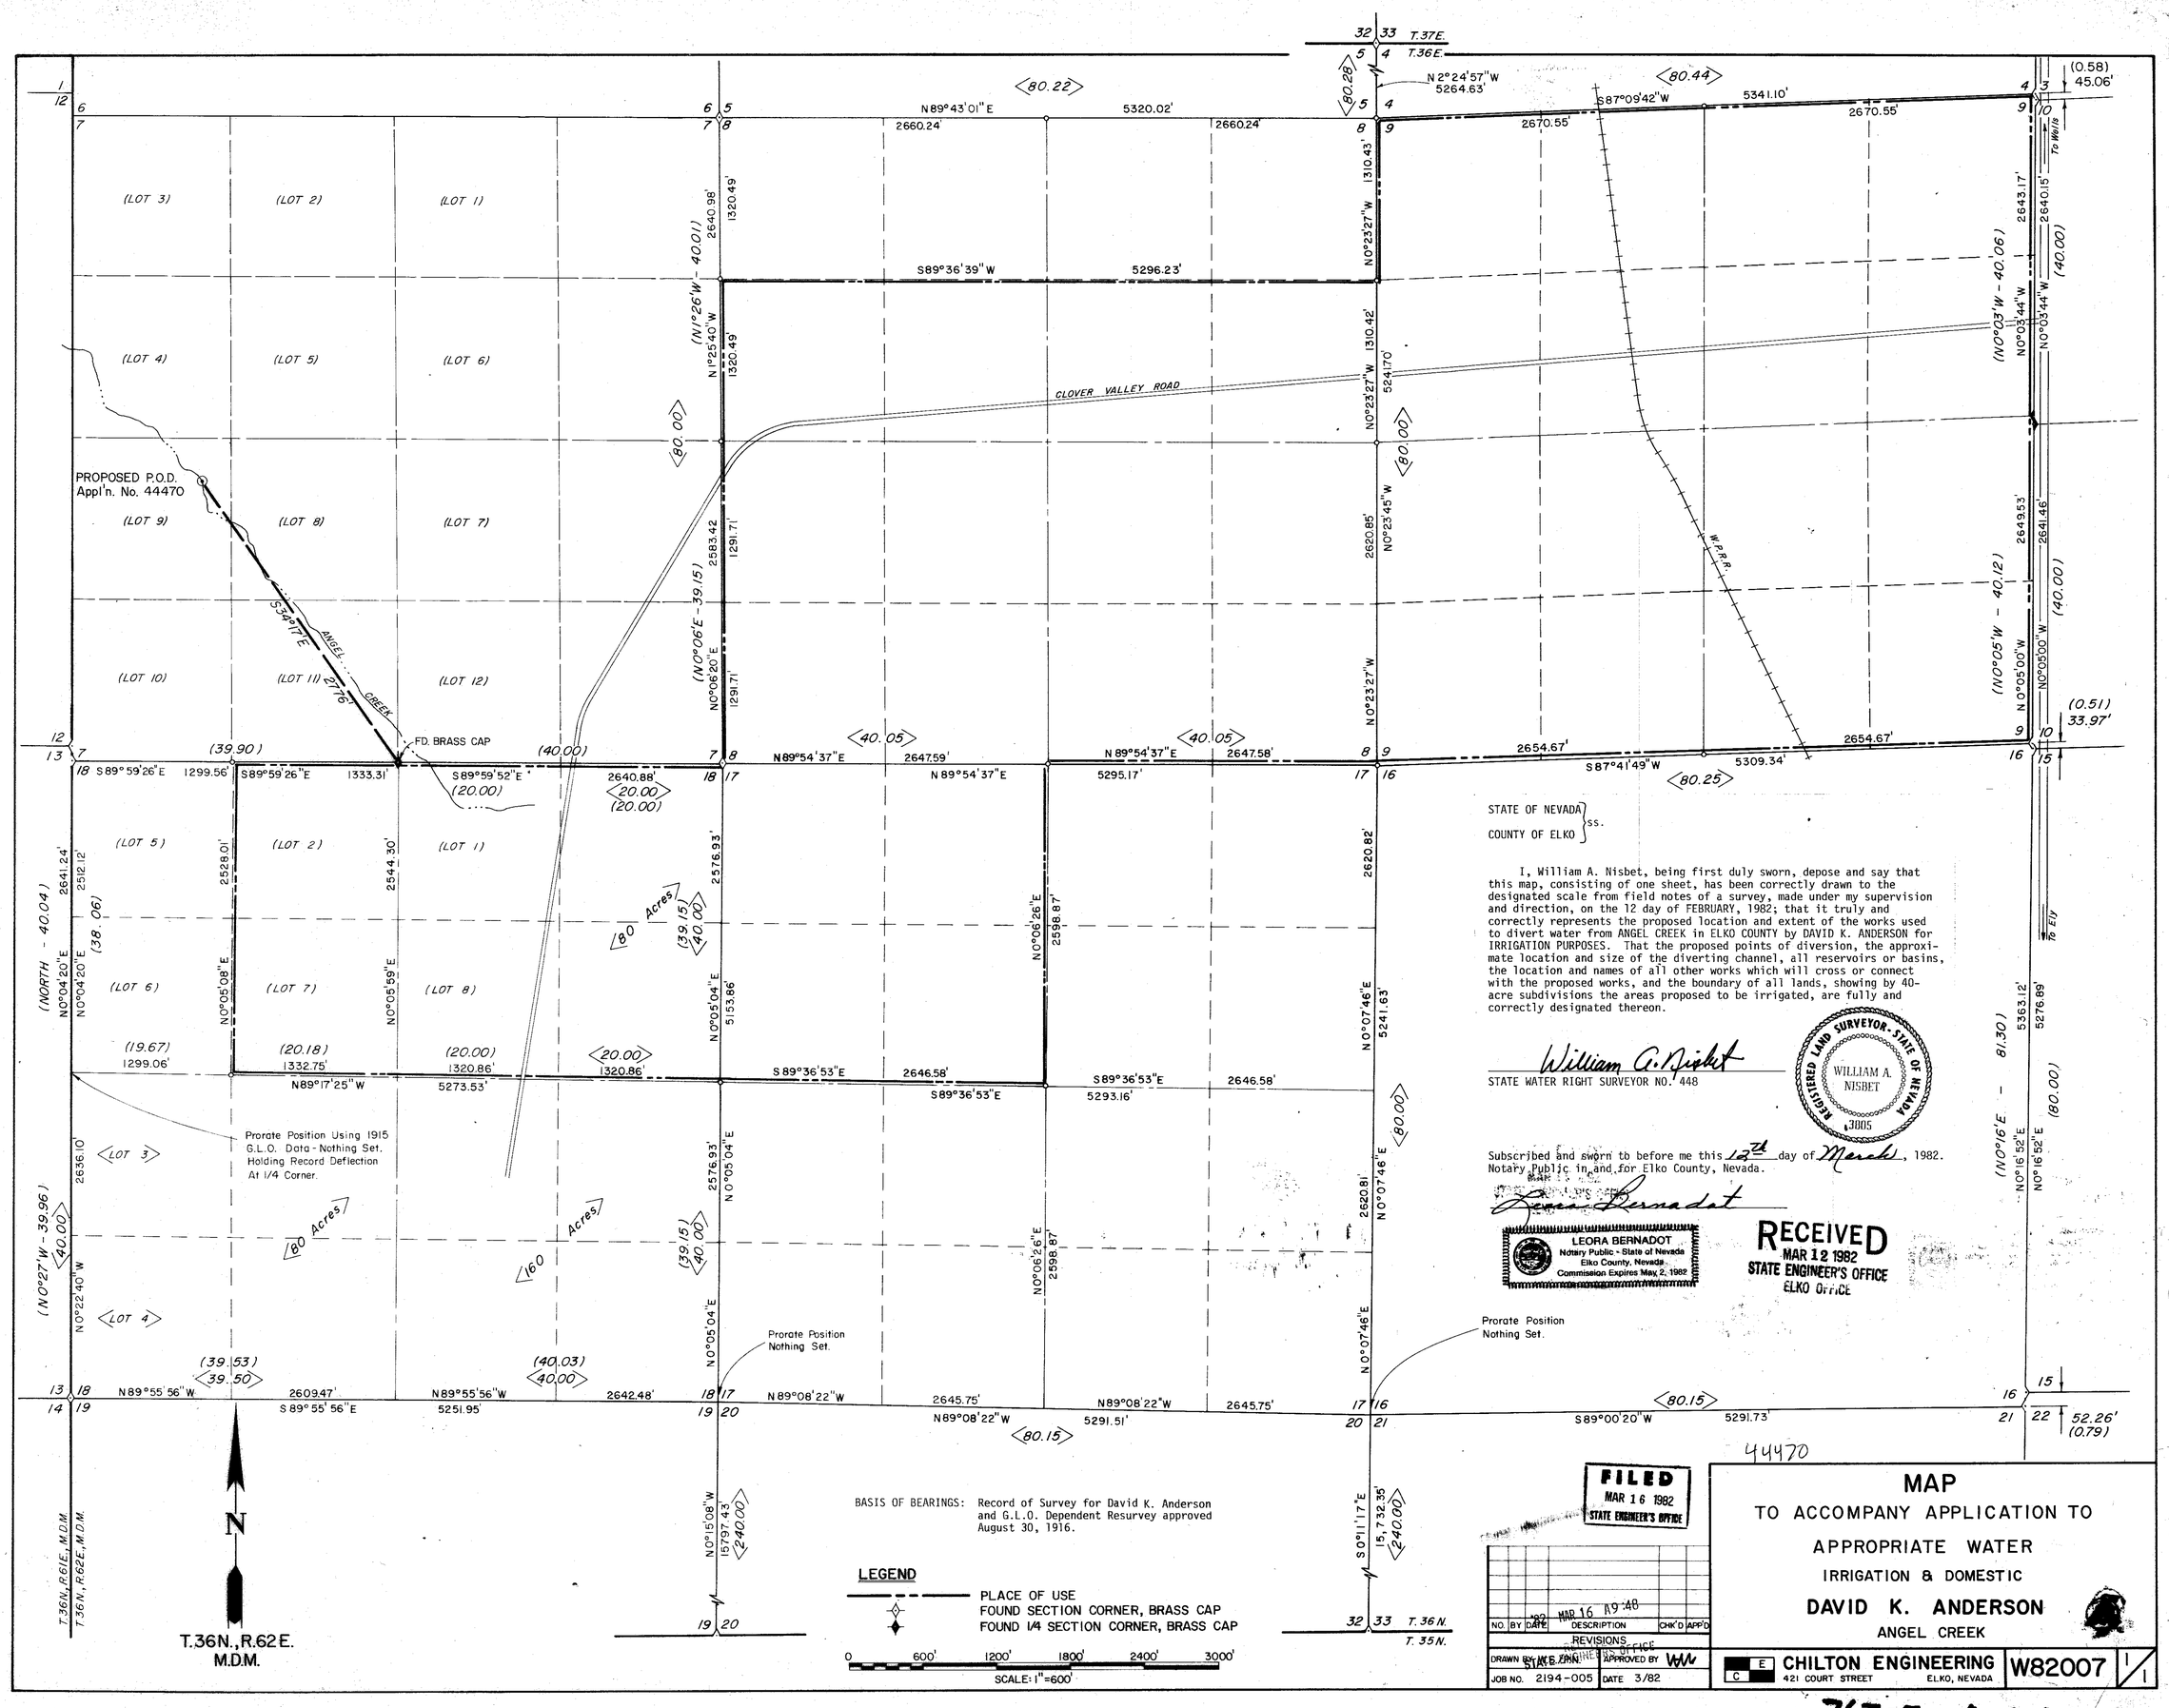

STATE OF NEVADA }
COUNTY OF ELKO } ss.

I, William A. Nisbet, being first duly sworn, depose and say that this map, consisting of one sheet, has been correctly drawn to the designated scale from field notes of a survey, made under my supervision and direction, on the 12 day of FEBRUARY, 1982; that it truly and correctly represents the proposed location and extent of the works used to divert water from ANGEL CREEK in ELKO COUNTY by DAVID K. ANDERSON for IRRIGATION PURPOSES. That the proposed points of diversion, the approximate location and size of the diverting channel, all reservoirs or basins, the location and names of all other works which will cross or connect with the proposed works, and the boundary of all lands, showing by 40-acre subdivisions the areas proposed to be irrigated, are fully and correctly designated thereon.

William A. Nisbet
STATE WATER RIGHT SURVEYOR NO. 448

REGISTERED LAND SURVEYOR - STATE OF NEVADA
WILLIAM A. NISBET
3805

Subscribed and sworn to before me this 12th day of March, 1982.
Notary Public in and for Elko County, Nevada.

Leora Bernadot

LEORA BERNADOT
Notary Public - State of Nevada
Elko County, Nevada
Commission Expires May 2, 1982

RECEIVED
MAR 12 1982
STATE ENGINEER'S OFFICE
ELKO OFFICE

44470

FILED
MAR 16 1982
STATE ENGINEER'S OFFICE

BASIS OF BEARINGS: Record of Survey for David K. Anderson and G.L.O. Dependent Resurvey approved August 30, 1916.

LEGEND

PLACE OF USE
FOUND SECTION CORNER, BRASS CAP
FOUND 1/4 SECTION CORNER, BRASS CAP

0 600' 1200' 1800' 2400' 3000'
SCALE: 1"=600'

NO.	BY	DATE	DESCRIPTION	CHK'D	APP'D
			REVISIONS		

'82 MAR 16 A9:48
STATE ENGINEER'S OFFICE

DRAWN BY: W.E. ZIRN | APPROVED BY: WW
JOB NO. 2194-005 | DATE 3/82

MAP
TO ACCOMPANY APPLICATION TO APPROPRIATE WATER
IRRIGATION & DOMESTIC
DAVID K. ANDERSON
ANGEL CREEK

CHILTON ENGINEERING
421 COURT STREET ELKO, NEVADA

W82007 1/1

76383 44470