ONE SHEET

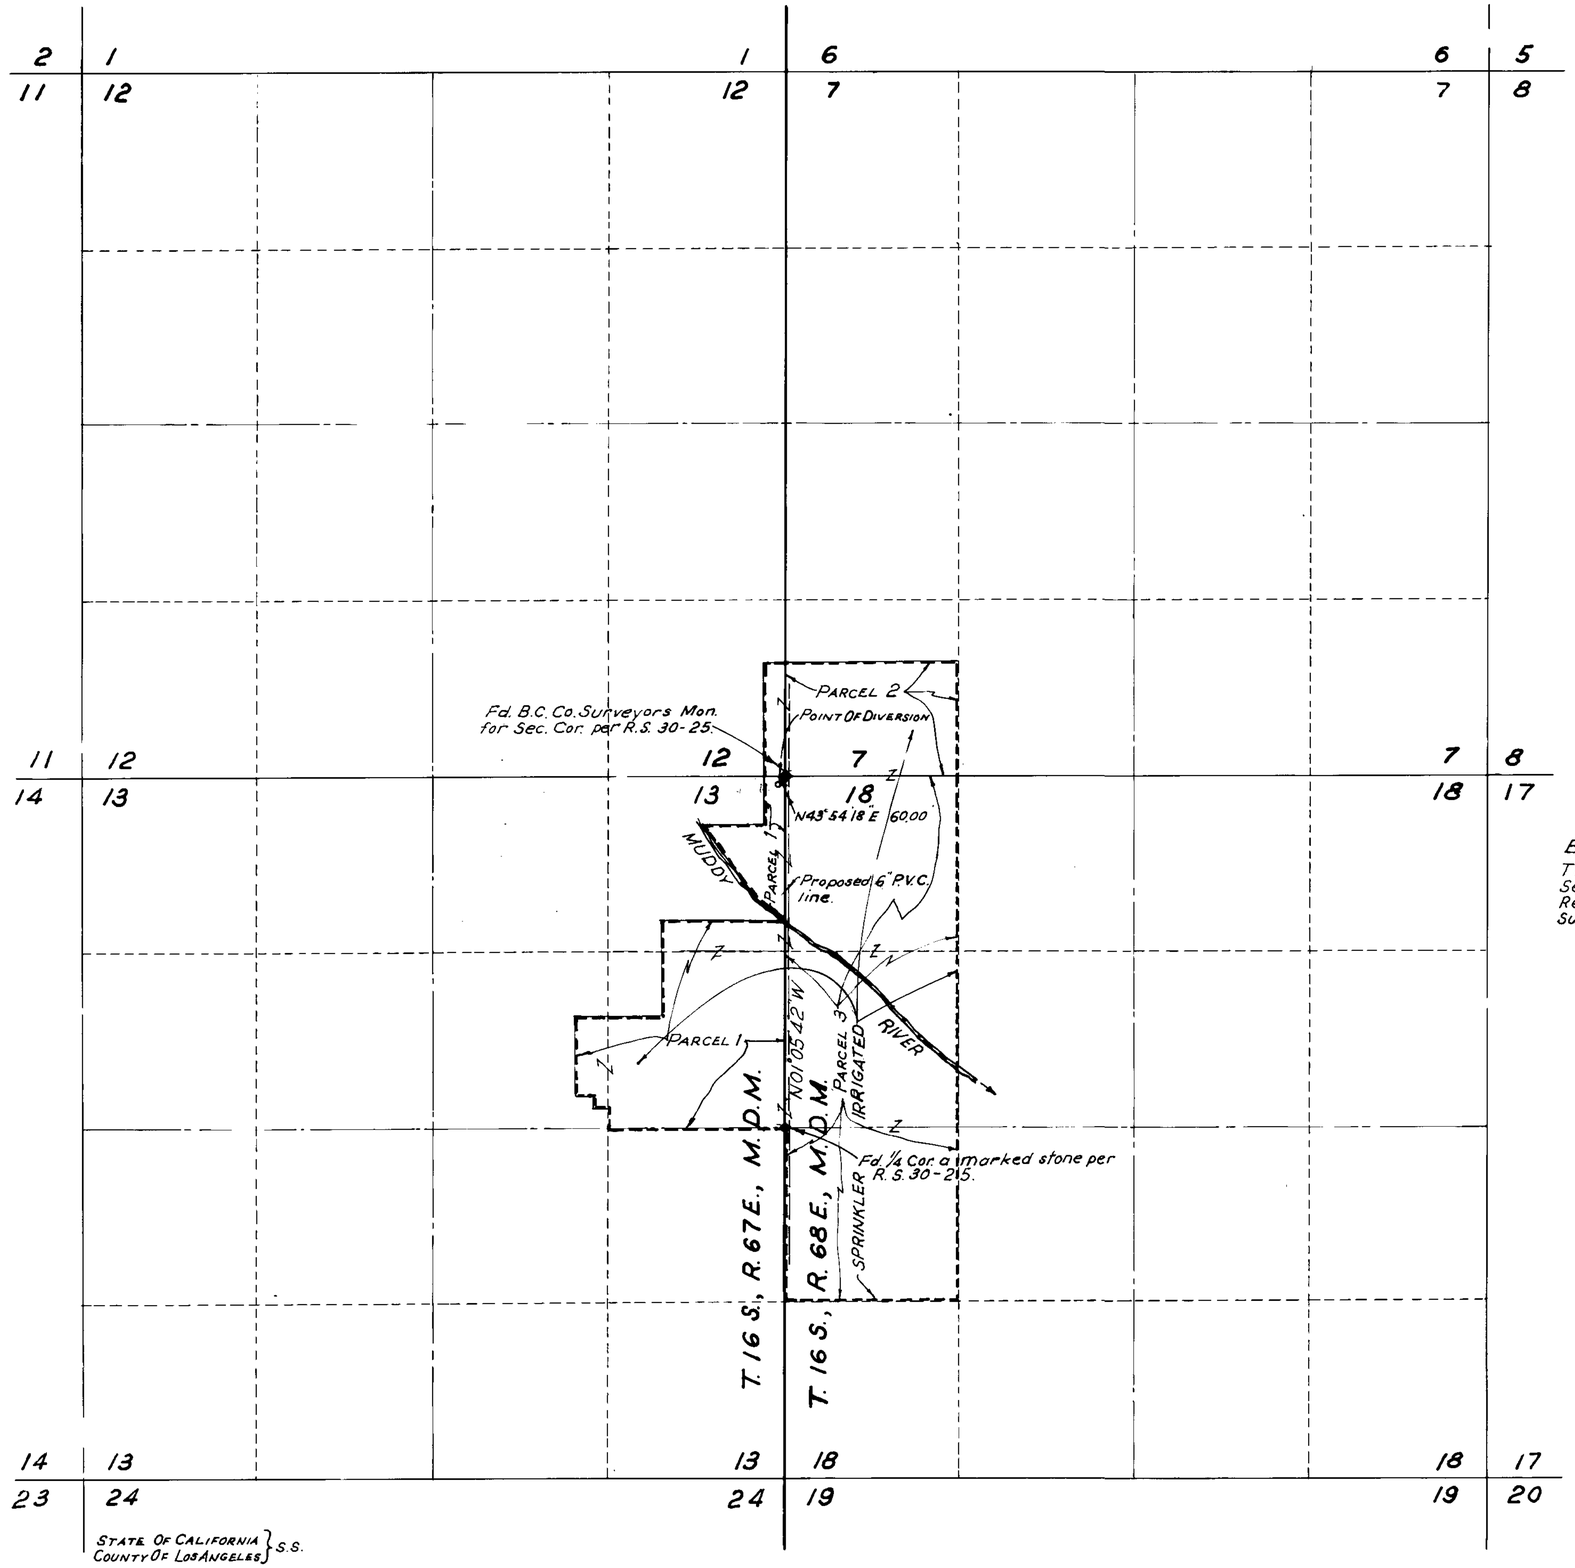

BASIS OF BEARINGS

The bearing N01°05'42" W on the West line of Section 18, T. 16 S., R. 68 E., M.D.M., as shown on a Record of Survey filed in Book 30 Page 25 of Surveys, Clark County, Nevada Official Records.

SCALE 1" = 600'

0 600 1200 1800 2400 3000

STATE OF CALIFORNIA } S.S.
COUNTY OF LOS ANGELES }

I, Tracy I. Phelps, being first duly sworn, depose and say this map, consisting of one sheet, has been correctly drawn to the designated scale from field notes of a survey made by me, on the 14th day of September, 1981, that it truly and correctly represents the proposed location and extent of works used to divert water from underground in Clark County, by Moapa Valley Dairy Farms, a Nevada General Partnership for irrigation purposes. That the proposed point of diversion, the approximate location and size of the diverting channel, the location and names of all other works which will cross or connect with the proposed works, and the boundary of all lands, showing by 40-acre subdivisions the areas proposed to be irrigated, are fully and correctly designated thereon.

Tracy I. Phelps
State Water Right Surveyor No. 407

Subscribed and sworn to before me this 17th day of September, 1981. Notary Public in and for Los Angeles County, California.

Benjamin Boland

'82 FEB 22 P2:05

44473

MAP

TO ACCOMPANY APPLICATION TO APPROPRIATE WATER FOR IRRIGATION

By Moapa Valley Dairy Farms, a Nevada General Partnership From Underground

44473