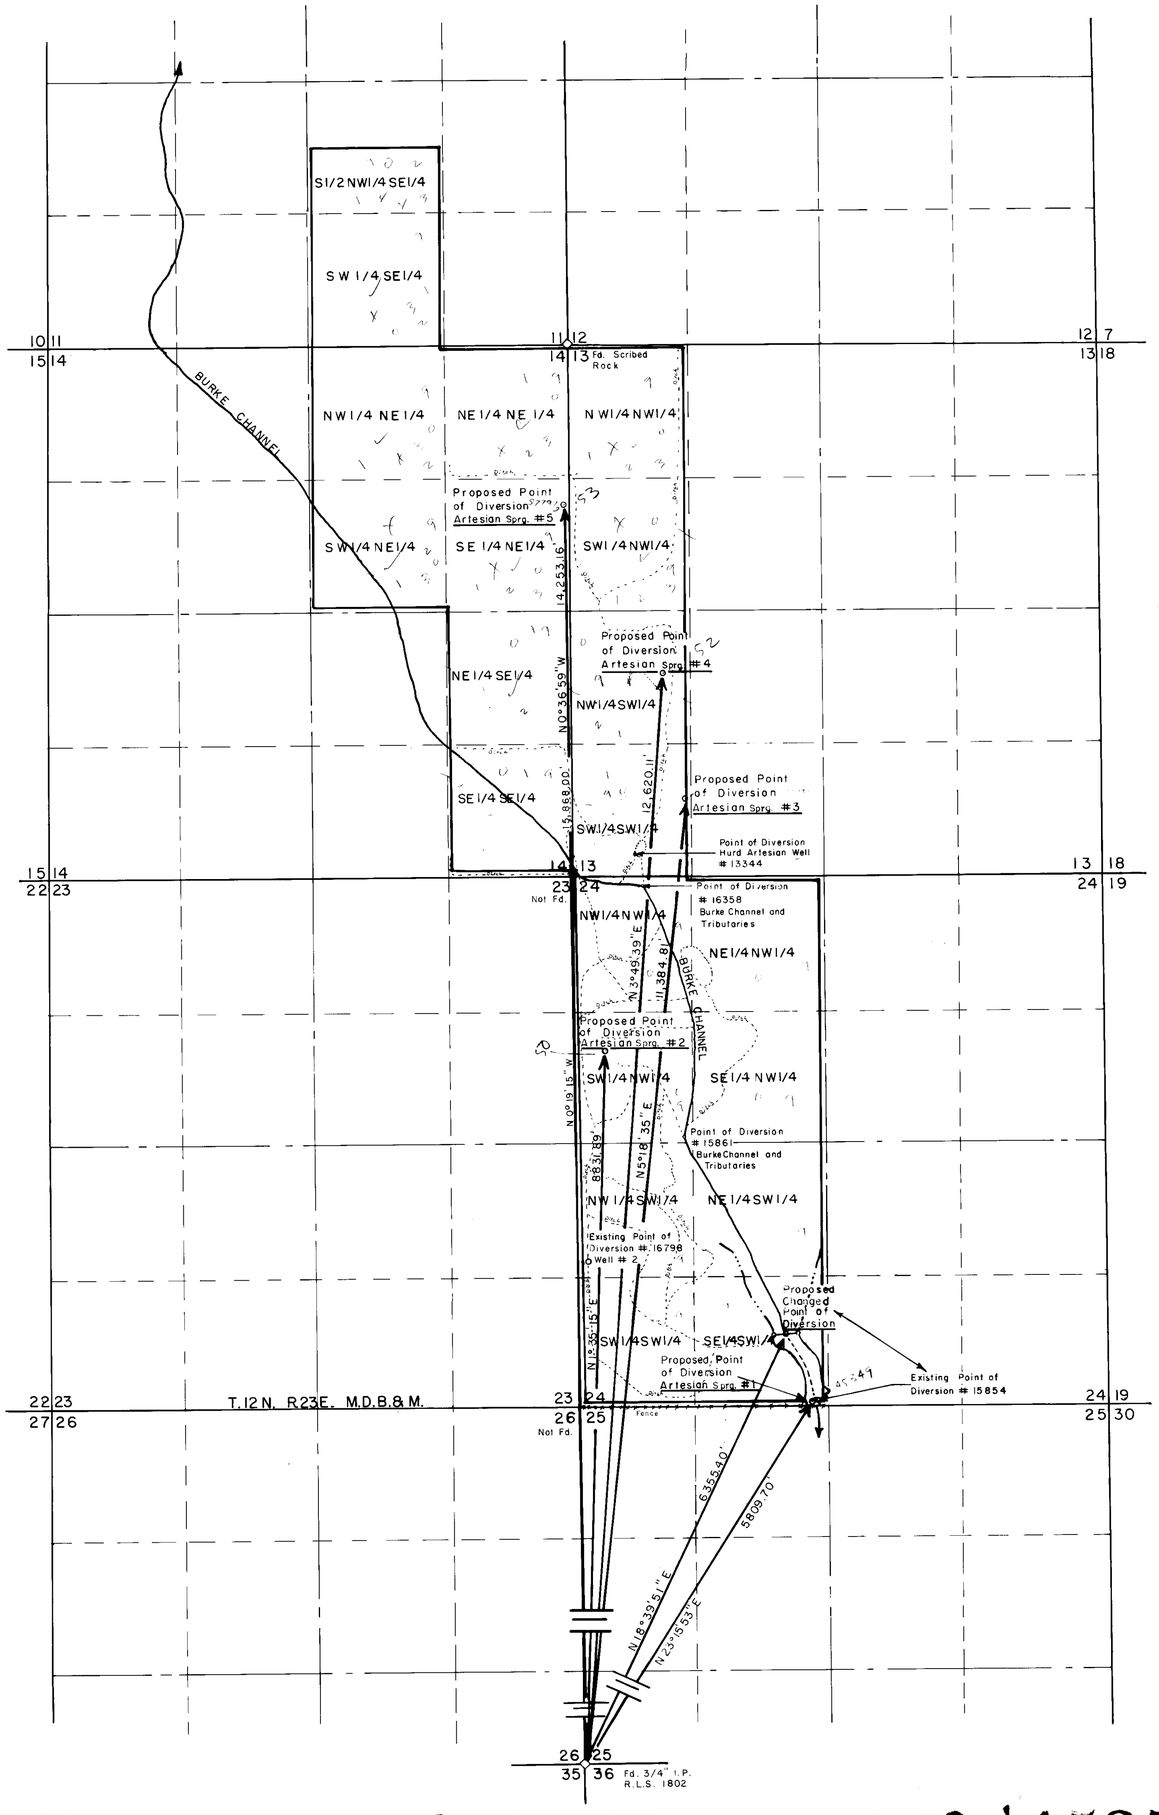


I, Wm. Michael Donovan, Jr. being first duly sworn, depose and say that this map, consisting of ___ sheet, numbered from 1 to ___, inclusive, has been correctly drawn to the designated scale from field notes of a survey made by me, on June 23, 1981; that it truly and correctly represents the propose location and extent of the works used to divert water from an unnamed spring, in Lyon County, 30 BAR RANCH for irrigation and domestic purposes. That the proposed point of diversion, the approximate location and size of the diverting channel, all reservoirs or basin, the location and names of all reservoirs or basins, the location and names of all other works which will cross or connect with the proposed works, and the boundary of all lands, showing by 40-acre subdivisions the areas proposed to be irrigated, are fully and correctly designated thereon.

Wm. Michael Donovan, Jr.
Wm. Michael Donovan Jr.
State Water Right Surveyor #514

Subscribed and Sworn to before me this 1st day of Sept, 1981.

Susanne Kallman
Notary Public in and for Storey County, Nevada

SUSANNE KALLMAN
NOTARY PUBLIC - NEVADA
STOREY COUNTY
My Commission Expires Feb. 22, 1983

BASIS OF BEARING

The Basis of Bearing for this survey is the line from the west 1/4 corner to the NW section corner, section 36, T. 12 N., R. 23 E. as shown on that Record of Survey of K. Rodi by John P. Davis R.L.S. # 1802 Doc. # 55950 and shown as N 0° 42' 38" W.

FILED
FEB 1 1982
STATE ENGINEER'S OFFICE

SCALE 1" = 800'

0 200' 400' 800' 1600' 2400' 3200' 4000'

44475 45349 45350, 45351, 45352 45353

RECEIVED
SEP 21 1981
STATE ENGINEER'S OFFICE

'82 FEB -1 P4:12
STATE ENGINEER'S OFFICE

MAP
TO ACCOMPANY APPLICATION
TO APPROPRIATE WATER FOR
IRRIGATION AND DOMESTIC USE
AND TO CHANGE THE POINT OF DIVERSION
BY
30 BAR RANCH
FROM UNDERGROUND SOURCE, ARTISIAN SPRG. 1-5
AND EXISTING POINT OF DIVERSION #15854

82940 57796 57795 45353 45352 45351 45350 45349 44475