PARADISE VALLEY
CHINA GARDENS SPRING NO. 1,2,3
PIUTE CREEK SPRING

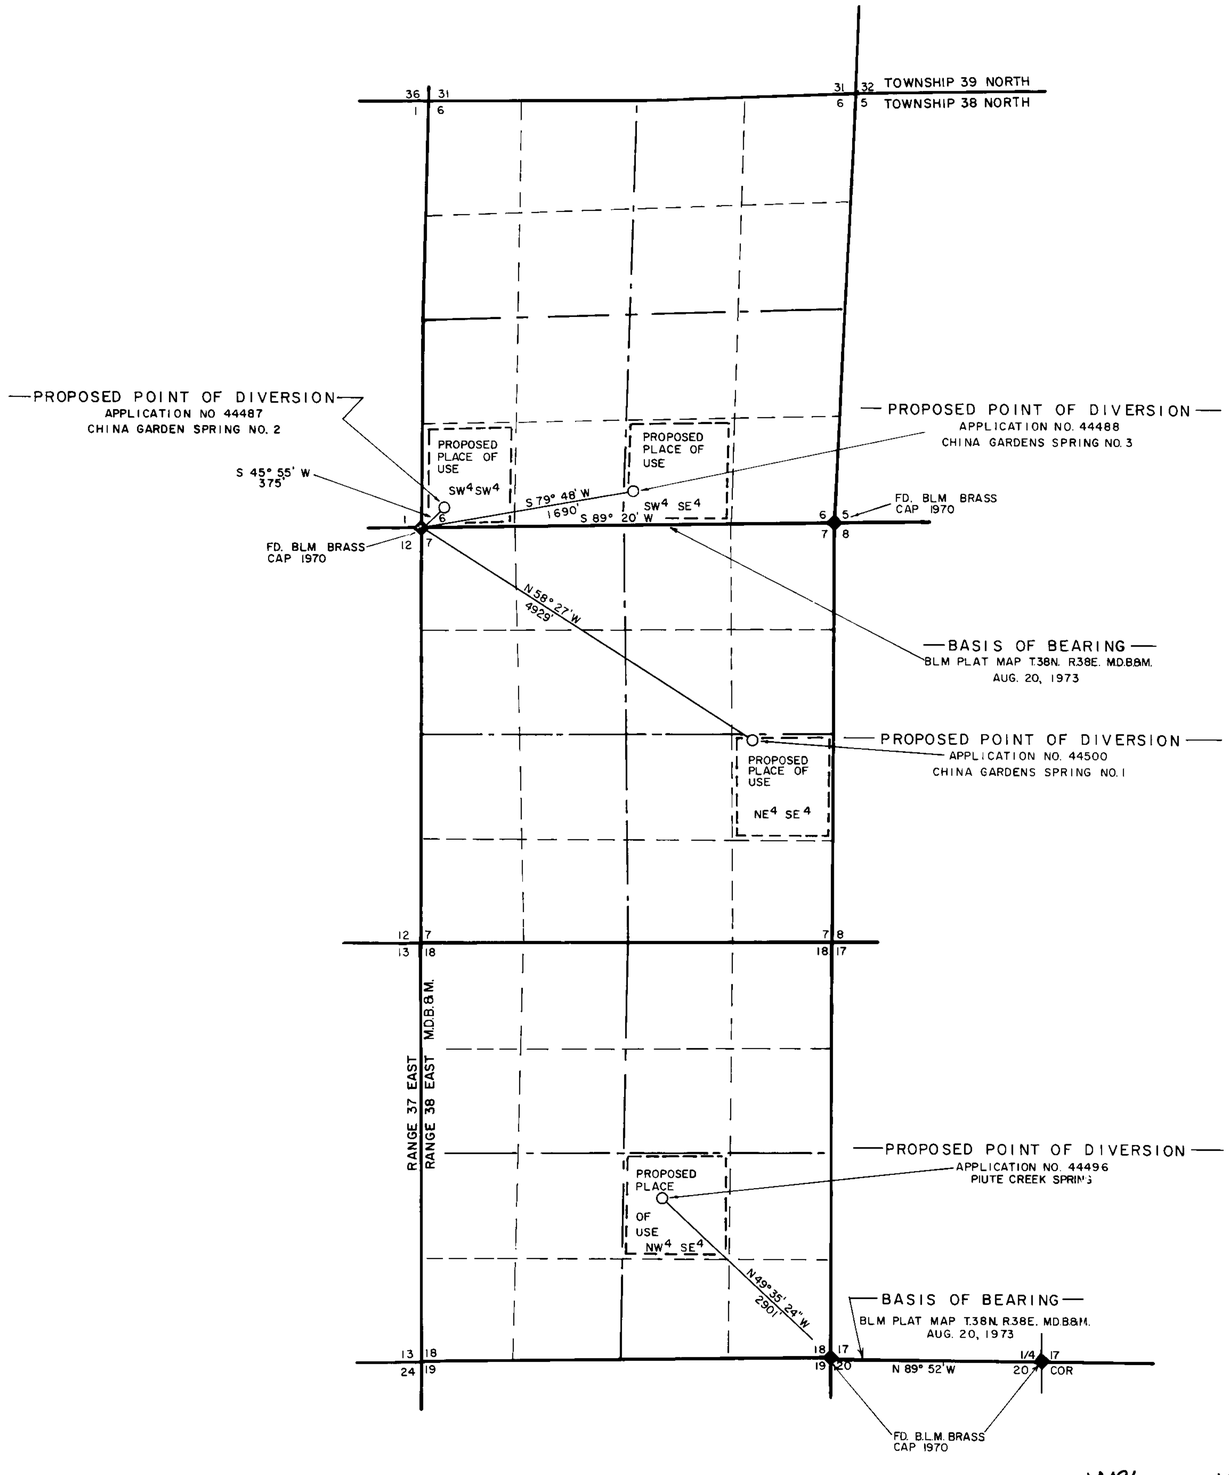

STATE OF NEVADA } s.s.
DOUGLAS COUNTY

I, B. J. VASEY, being first duly sworn, depose and say that this map, consisting of one sheet, has been correctly drawn to the designated scale from field notes of a survey made under my supervision and direction on the 9th day of SEPT, 1981, that it truly and correctly represents the proposed location and extent of the works used to divert water from SPRINGS in HUMBOLDT COUNTY by ——— **N. J. RANCHES** ——— for STOCKWATERING purposes. Under application no.'s 44487, 44488, 44496 & 44500. The proposed point of diversion, the place and manner of use, and the location and names of all other works or streams which are crossed by, or connected with the said works, are fully and correctly designated hereon.

B J Vasey
State Water Right Surveyor No. 306

Subscribed and Sworn to before me this 29 day of January 1982.
Notary public in and for Douglas County, Nevada.

Denise K. Lash

FILED

STATE ENGINEER'S OFFICE

'82 FEB -3 P4:31

STATE

SCALE 1" = 1000'

1000 0 1000 2000 3000

MAP
TO ACCOMPANY APPLICATION
TO APPROPRIATE WATER
FOR
STOCKWATERING PURPOSES
UNDER APPLICATION NO'S 44487, 44488, 44496 & 44500
BY
N.J. RANCHES
FROM PIUTE SPRING & CHINA GARDENS SPRINGS NO'S 1,2&3
IN HUMBOLDT COUNTY, NEVADA

44500 14496 12-24-96

44496 14679 08-19-97

VASEY ENGINEERING CO., INC.
1637 ESMERALDA PL.
P.O. Box 1164 Minden, Nevada 89423
(702) 782-2382 (702) 882-5417

Date OCTOBER 1981	Drawn By TB
Job No. M-414	Approved By BJV

44500 44496 44488 44487