DESERT VALLEY
VINCINT SPRING
WEST SIDE SPRING

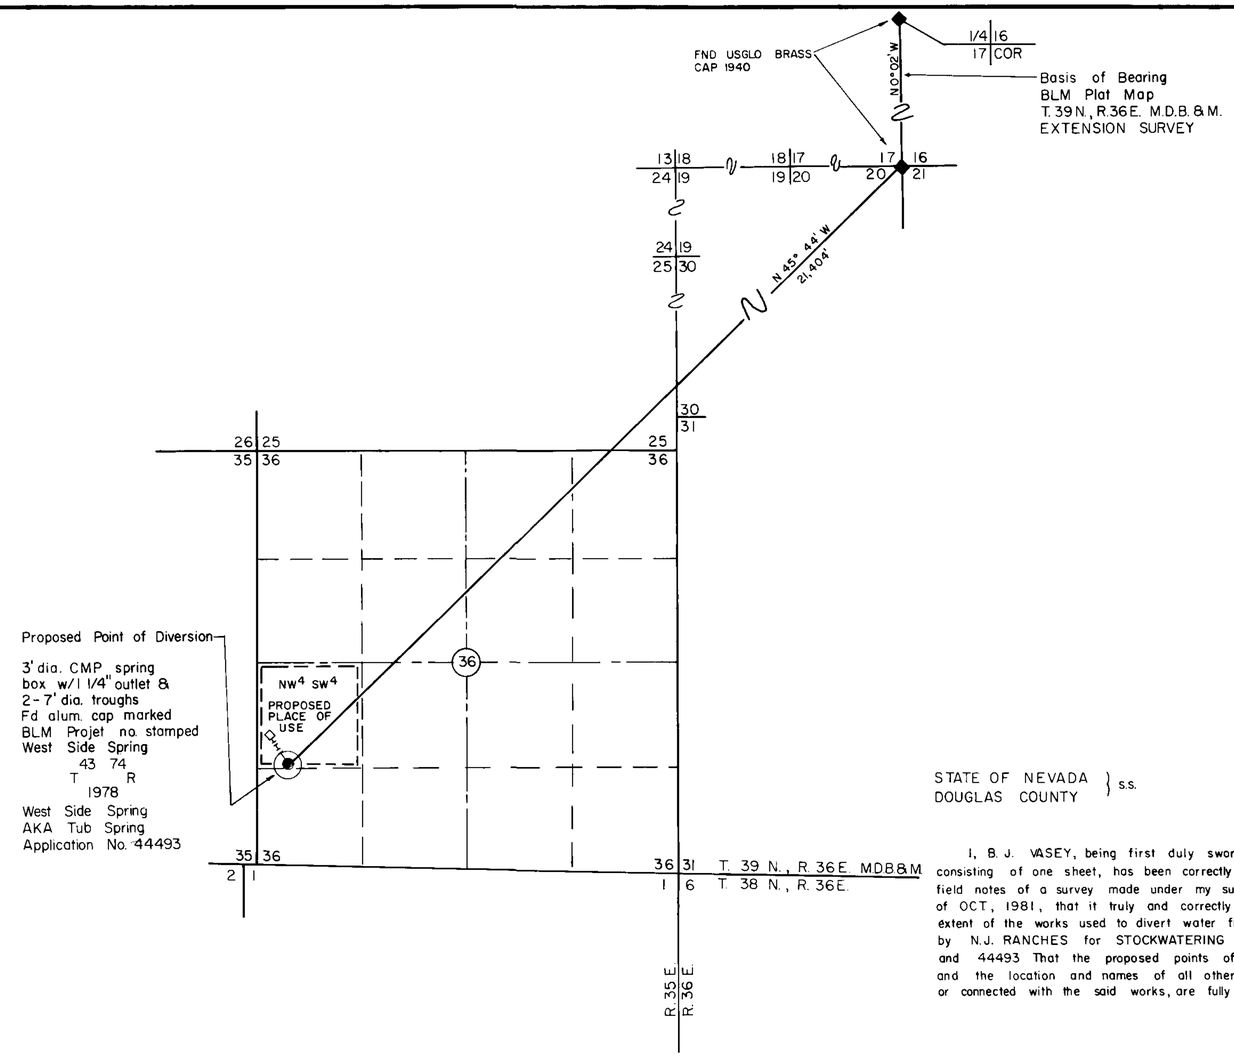

STATE OF NEVADA } s.s.
DOUGLAS COUNTY

I, B. J. VASEY, being first duly sworn, depose and say that this map, consisting of one sheet, has been correctly drawn to the designated scale from field notes of a survey made under my supervision and direction on the 19th day of OCT, 1981, that it truly and correctly represents the proposed location and extent of the works used to divert water from SPRINGS in HUMBOLDT COUNTY by N.J. RANCHES for STOCKWATERING purposes. Under application no's 45201 and 44493 That the proposed points of diversion, the place and manner of use, and the location and names of all other works or streams which are crossed by, or connected with the said works, are fully and correctly designated hereon.

B J Vasey
State Water Right Surveyor No. 306

Subscribed and Sworn to before me this 29 day of January 1982
Notary public in and for Douglas County, Nevada.

Gloria K. Lost

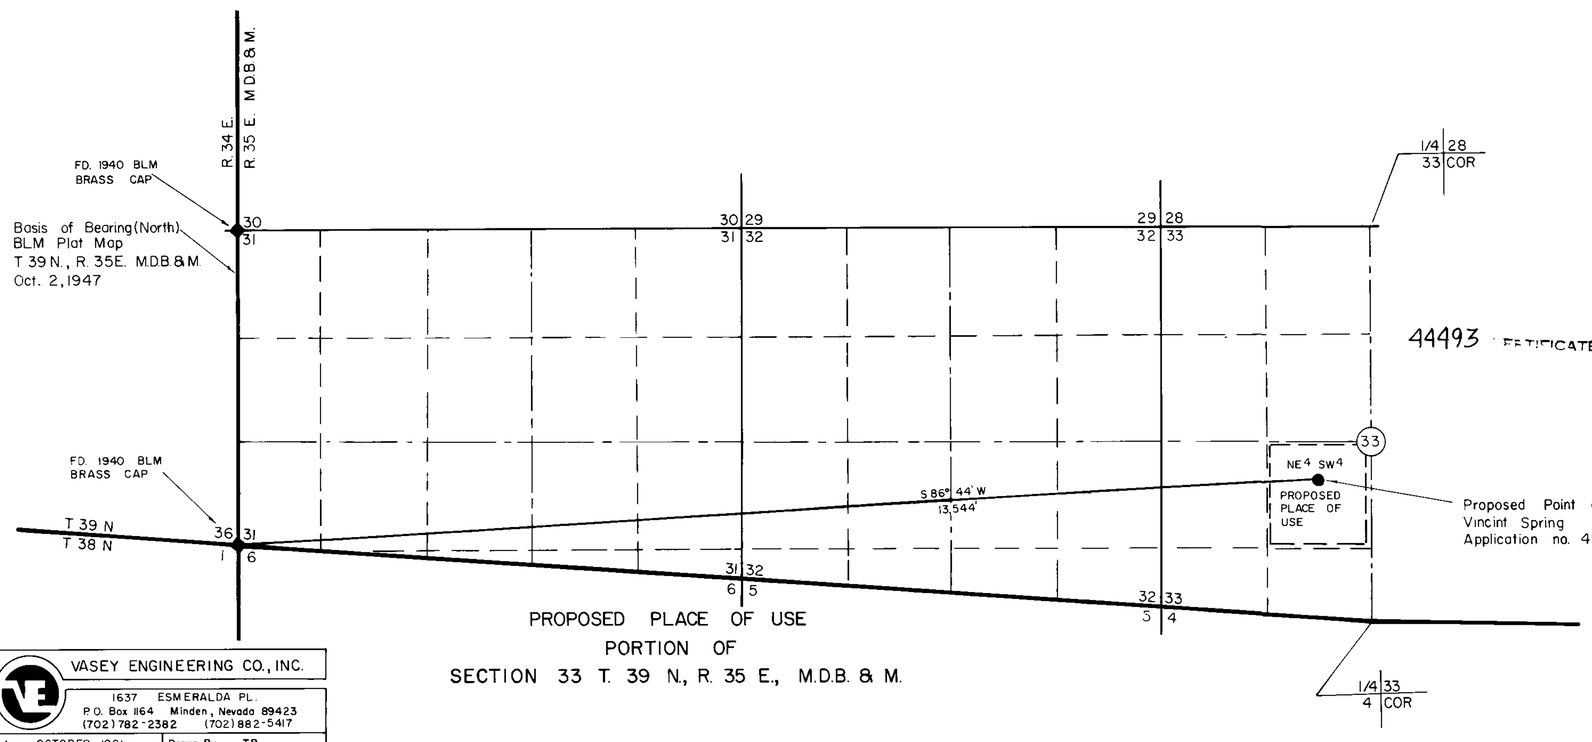

44493 CERTIFICATE No 14261 ISSUED 02-08-96

STATE ENGINEER'S OFFICE
'82 FEB -3 P4:33

FILED
FEB 3 1982
STATE ENGINEER'S OFFICE

PROPOSED PLACE OF USE
PORTION OF
SECTION 33 T. 39 N., R. 35 E., M.D.B. & M.

SCALE 1"=1000'
1000 0 1000 2000 3000

44493 & 45201

MAP
TO ACCOMPANY APPLICATION
TO APPROPRIATE WATER
FOR
STOCKWATERING PURPOSES
UNDER APPLICATION NO'S 45201 & 44493
BY
N.J. RANCHES
FROM VINCENT SPRING & WEST SIDE SPRING
IN HUMBOLDT COUNTY, NEVADA

VASEY ENGINEERING CO., INC.
1637 ESMERALDA PL.
P.O. Box 1164 Minden, Nevada 89423
(702) 782-2382 (702) 882-5417

Date OCTOBER 1981	Drawn By TB
Job No. M-414	Approved By BJV

45201 44493