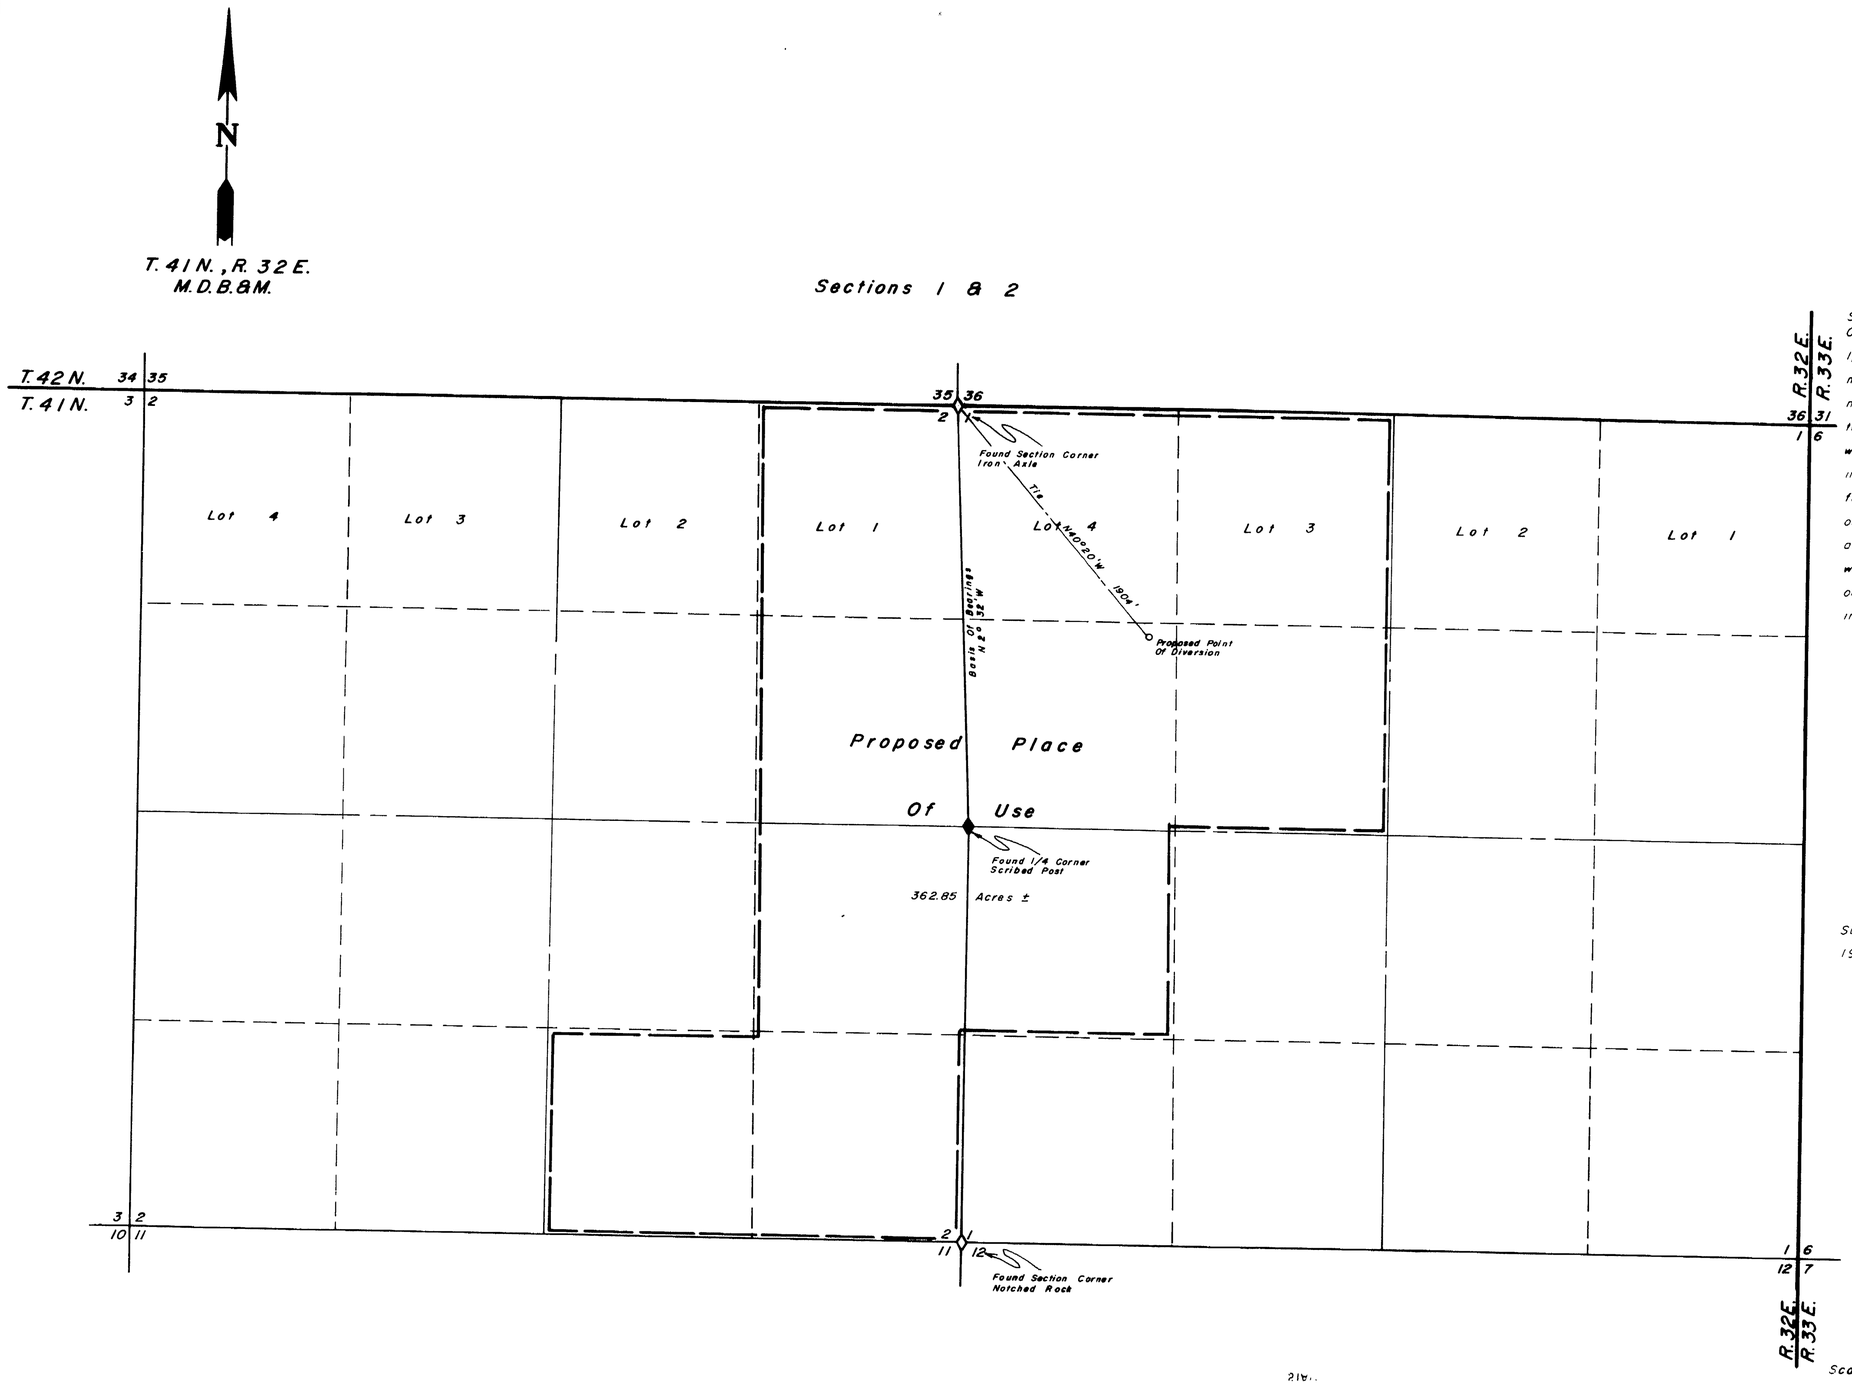

State of Nevada
County of Humboldt } S S

I, Robert N Caldwell, being first duly sworn, depose and say that this map, consisting of one sheets, has been correctly drawn from field notes of a survey made by me during September, 1981, that it truly and correctly represents the location and extent of the works used to divert water from underground in Humboldt County by Happy Creek Ranch, Inc. Jule and Elizabeth DeLong for irrigation & domestic purposes, that the proposed point of diversion, the approximate location and size of the diverting channel, all reservoirs or basins, the locations and names of all other works which will cross or connect with the proposed works and the boundary of all lands, showing by 40-acre subdivisions the areas proposed to be irrigated, are fully and correctly designated thereon.

Robert N. Caldwell
State Water Right Surveyor

REGISTERED LAND SURVEYOR STATE OF NEVADA
ROBERT N. CALDWELL
9/23/81
4233

Subscribed and sworn to before me this 23rd day of September 1981

Dolores Crawford
Notary Public

NOTES:
Basis Of Bearings Magnetic North, Declination 18° East

FILED
JAN 20 1982
STATE ENGINEER'S OFFICE

SEP 25 1981
STATE ENGINEER'S OFFICE

44504

Map To Accompany Application To Appropriate Water From Underground By Happy Creek Ranch, Inc. And Jule And Elizabeth DeLong For Irrigation And Domestic Purposes

Humboldt County Nevada

Desert-Mountain Surveying Company
146 West Second Street
Winnemucca, Nevada 89445

RECEIVED

44504