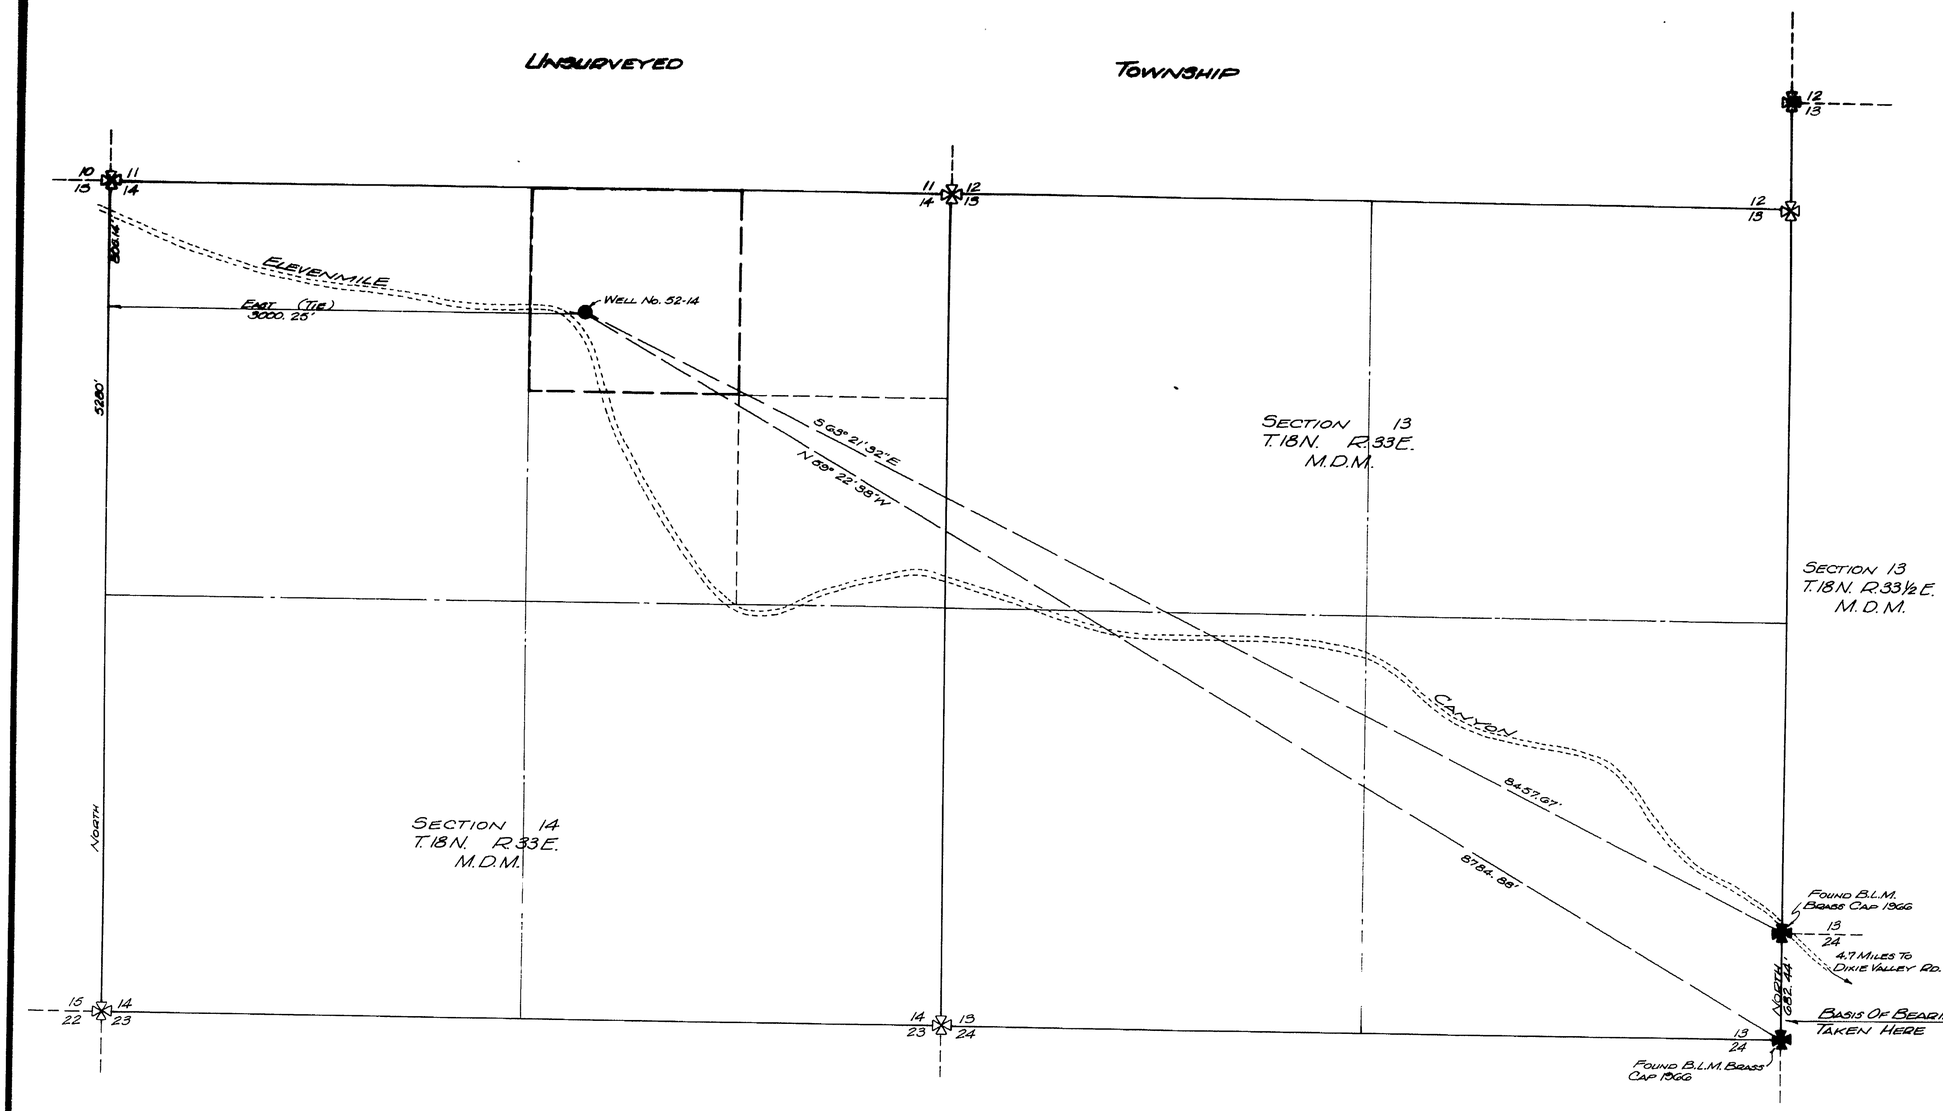

BASIS OF BEARINGS

THE WEST LINE OF SECTION 24, (NORTH) AS SHOWN ON THE B.L.M. SURVEY PLAT OF T.18N. R.33½E. M.D.M. DATED APRIL 9, 1969.

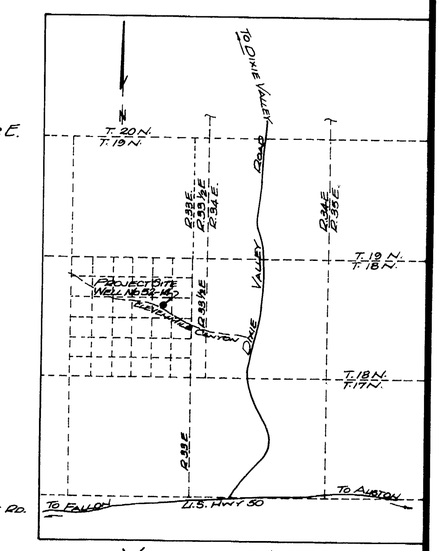

VICINITY MAP
No Scale

I, MILTON L. SHARP, BEING FIRST DULY SWORN, DEPOSE AND SAY THAT THIS MAP, CONSISTING OF 1 SHEET, HAS BEEN CORRECTLY DRAWN TO THE DESIGNATED SCALE FROM FIELD NOTES OF A SURVEY MADE BY ME, (OR UNDER MY SUPERVISION AND DIRECTION), ON THE 11TH 14TH 15TH DAYS OF SEPTEMBER 1981; THAT IT TRULY AND CORRECTLY REPRESENTS THE PROPOSED LOCATION AND EXTENT OF THE WORKS USED TO DIVERT WATER FROM AN UNDERGROUND SOURCE, IN CHURCHILL COUNTY, BY ROSEWOOD CORPORATION FOR GEOTHERMAL WELL PURPOSES; THAT THE PROPOSED POINT OF DIVERSION, THE PLACE AND MANNER OF USE, OF SAID WORKS, ARE FULLY AND CORRECTLY DESIGNATED THEREON.

Milton L. Sharp
MILTON L. SHARP
STATE WATER RIGHTS SURVEYOR #475

SUBSCRIBED AND SWORN TO BEFORE ME THIS 17TH DAY OF SEPT. 1981. NOTARY PUBLIC IN AND FOR WASHOE COUNTY, NEVADA.

Margaret Wilson
NOTARY PUBLIC

MARGARET WILSON
Notary Public - State of Nevada
Washoe County
My Appointment Expires Nov. 10, 1981

'82 JAN 20 AM 10:25
RECEIVED
STATE ENGINEERS OFFICE

RECEIVED
SEP 25 1981
STATE ENGINEER'S OFFICE

FILED
JAN 21 1982
STATE ENGINEER'S OFFICE

0 500 1000 1500
SCALE 1" = 500'

44511

MAP
TO ACCOMPANY APPLICATION TO APPROPRIATE WATER FOR INDUSTRIAL PURPOSES BY ROSEWOOD CORPORATION FROM AN UNDERGROUND SOURCE IN CHURCHILL COUNTY, NEVADA

Prepared by: SHARP, KRATER & ASSOCIATES, INC.
SHERRELL STREET
RENO, NEVADA 89502

Job No. 1981-22
SHEET 1 OF 1

44511