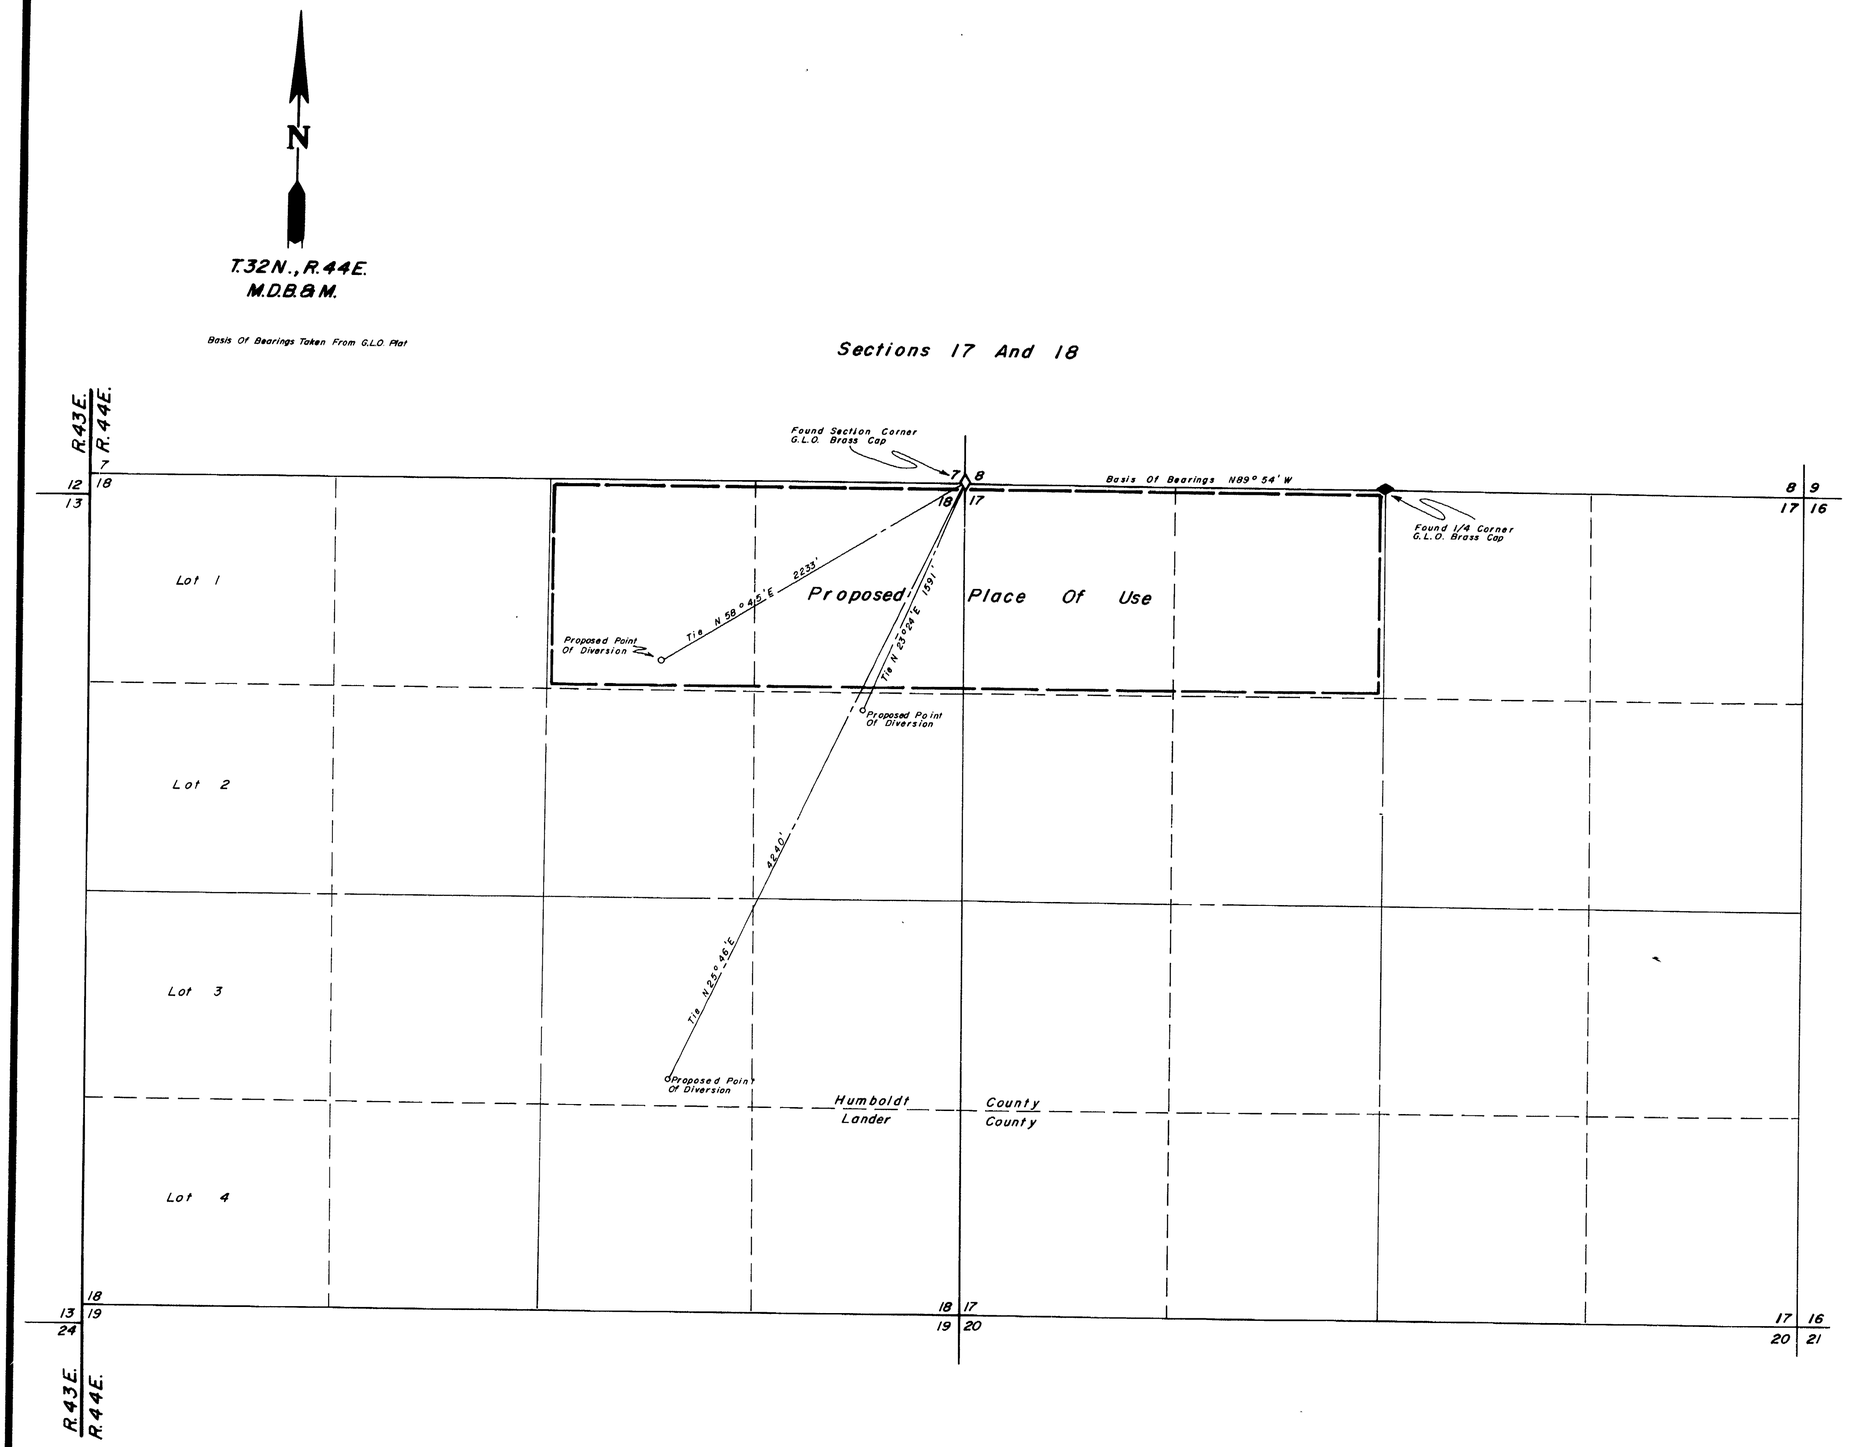

State of Nevada
County of Humboldt } S S

I, John H. Milton III, being first duly sworn, depose and say that this map, consisting of one sheets, has been correctly drawn from field notes of a survey made by me during September, 1981, that it truly and correctly represents the location and extent of the works used to divert water from underground in Humboldt County by Astro Resources Inc. for mining, milling and domestic purposes, that the proposed point of diversion, the approximate location and size of the diverting channel, all reservoirs or basins, the locations and names of all other works which will cross or connect with the proposed works, and the boundary of all lands, showing by 40-acre subdivisions the areas proposed to be irrigated, are fully and correctly ~~designated~~ thereon.

John H. Milton III
State Water Right Surveyor N° 573
9-25-81

Subscribed and sworn to before me this 25th day of September 19 81

Doris A. Turnbell
Notary Public

Scale 1" = 500'

500 0 500 1000 1500 2000

44518-20

FILED
JAN 20 1982
STATE ENGINEER'S OFFICE

RECEIVED
SEP 29 1981
STATE ENGINEER'S OFFICE

'82 JAN 20 P2:19
RECEIVED
STATE ENGINEERS OFFICE

Desert-Mountain Surveying Company
146 West Second Street
Winnemucca, Nevada 89445

Map To Accompany Application To Appropriate Water By Astro Resources Inc. For Mining, Milling & Domestic Purposes From Underground In Humboldt County

Humboldt County Nevada

44520 44519 44518