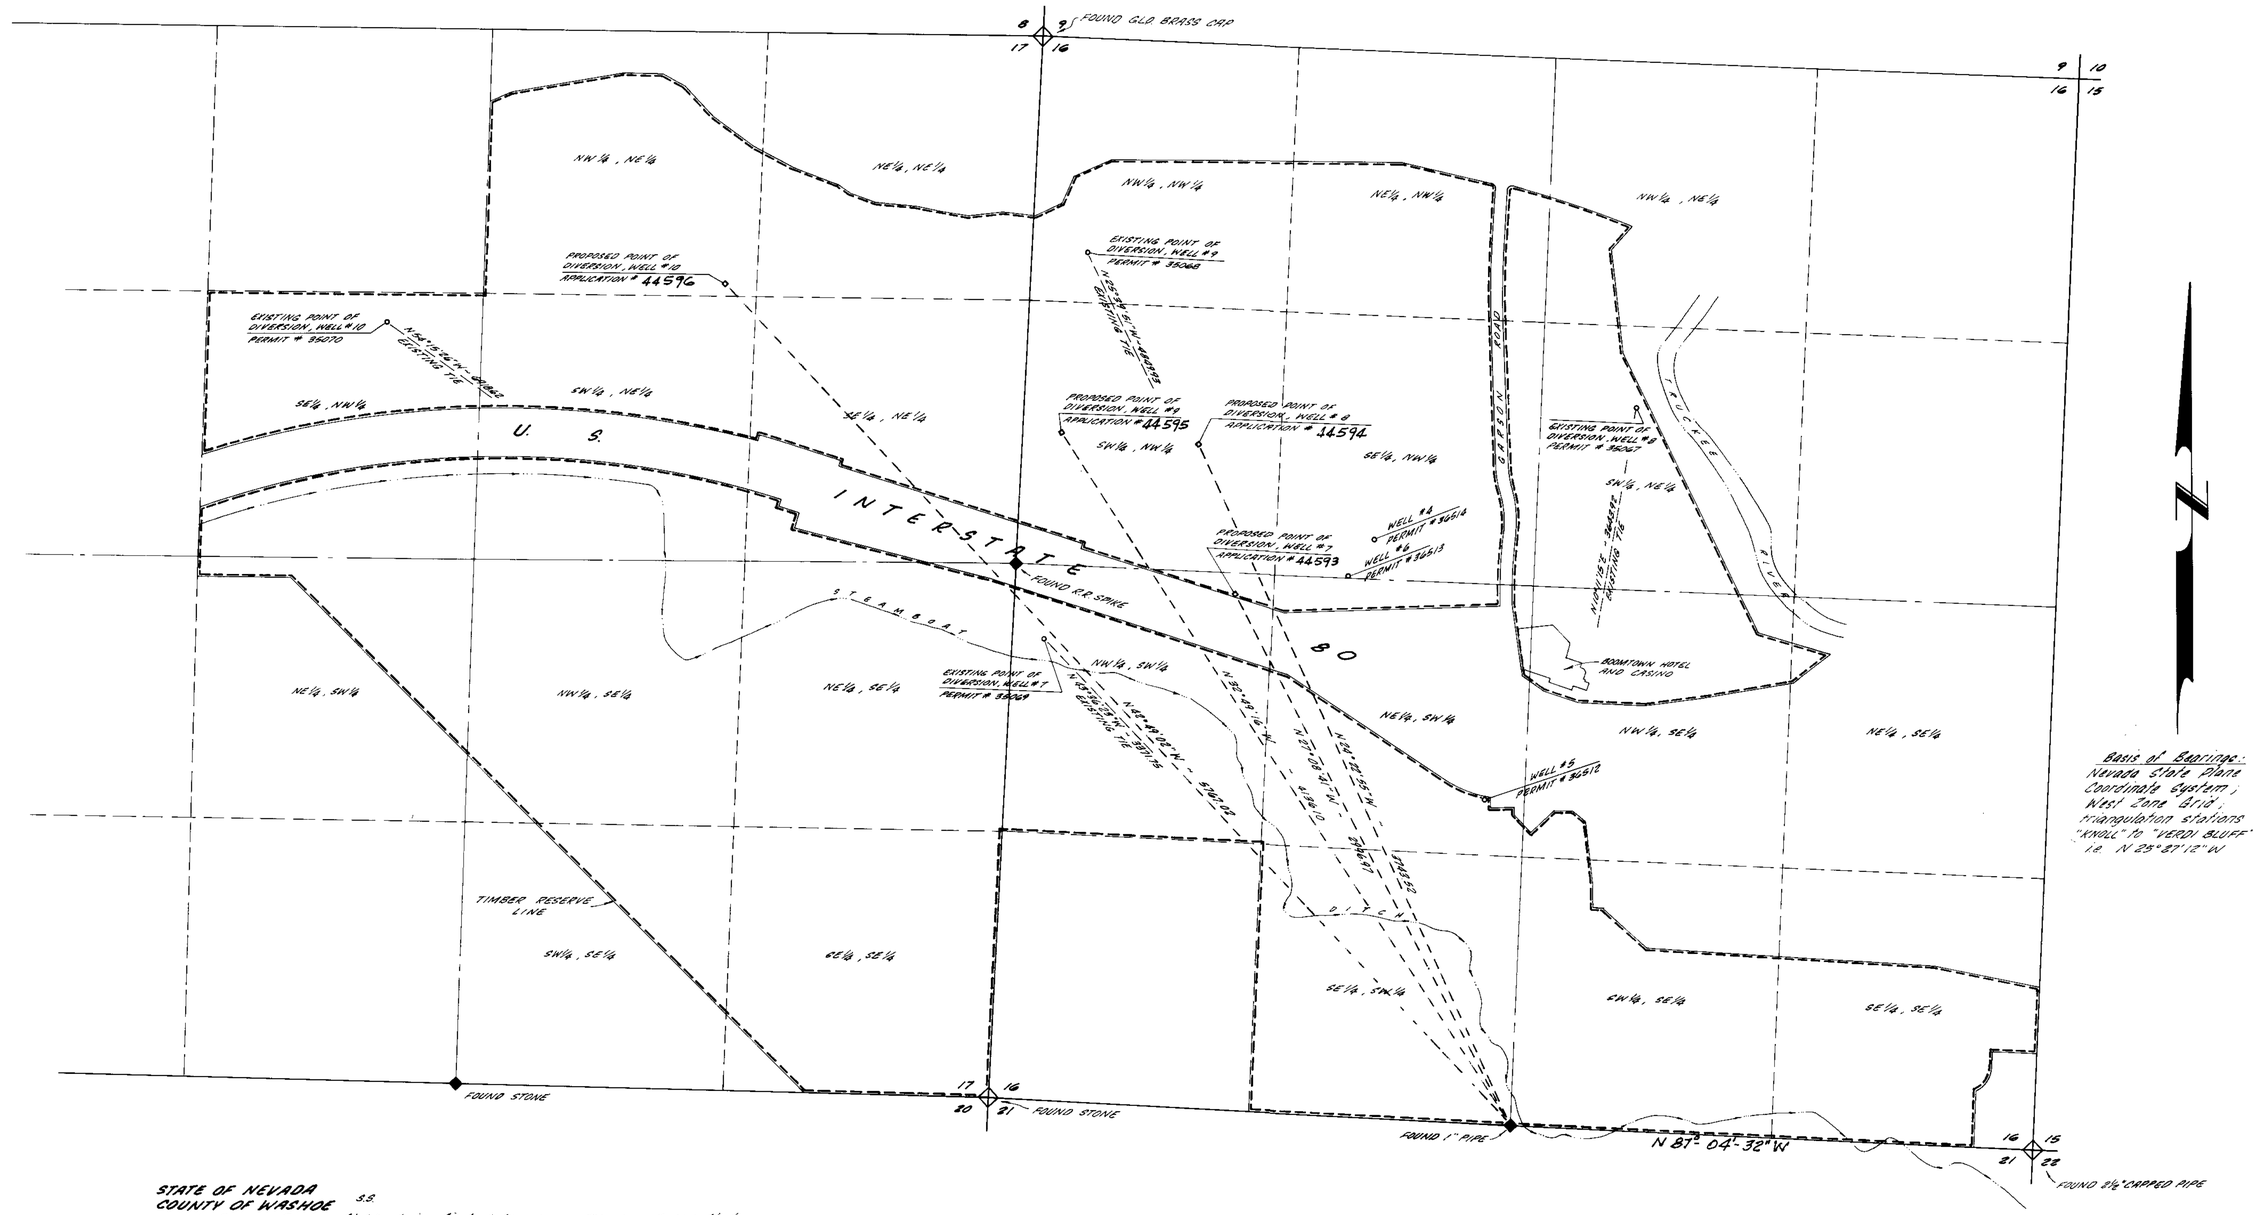

Basis of Bearings: Nevada State Plane Coordinate system, West Zone (210), triangulation stations "KNOLL" to "VERDI BLUFF" i.e. N 25°-87'-12"W

STATE OF NEVADA
COUNTY OF WASHOE S.S.

I, Eugene B. Langfield, being first duly sworn, depose and say that this map, consisting of one sheet, has been correctly drawn to the designated scale from field notes of a survey made under my supervision and direction on August 24, 1981, that it truly and correctly represents the proposed location and extent of the works used to divert water from an underground source in Washoe County, by Boomtown, Inc. for quasi-municipal and domestic purposes, that the proposed point of diversion and the boundary of the land to be served are fully and correctly designated thereon.

Eugene B. Langfield
State Water Right Surveyor

Subscribed and sworn before me this 22nd day of September, 1981.

Lydia Moreno
Notary Public
My commission expires March 7, 1982.

SECTIONS 16 AND 17
T.19N., R.18E., M.D.B.&M.
WASHOE COUNTY, NEVADA

PATENT NO. 12461 06/13/90
CERTIFICATE NO. 12462 06/18/90

SCALE: 1" = 400'
400 200 0 400 800

RECEIVED OCT 6 1981 STATE ENGINEER'S OFFICE

OCT 16 1981

MAP

TO ACCOMPANY APPLICATION TO CHANGE POINT OF DIVERSION, AND PROOF OF BENEFICIAL USE FOR QUASI-MUNICIPAL AND DOMESTIC PURPOSES

by

BOOMTOWN, INC.

from

AN UNDERGROUND SOURCE

Prepared by: Langfield Engineering
Reno, Nevada
J-3576

64715 44596 44595 44594 44593