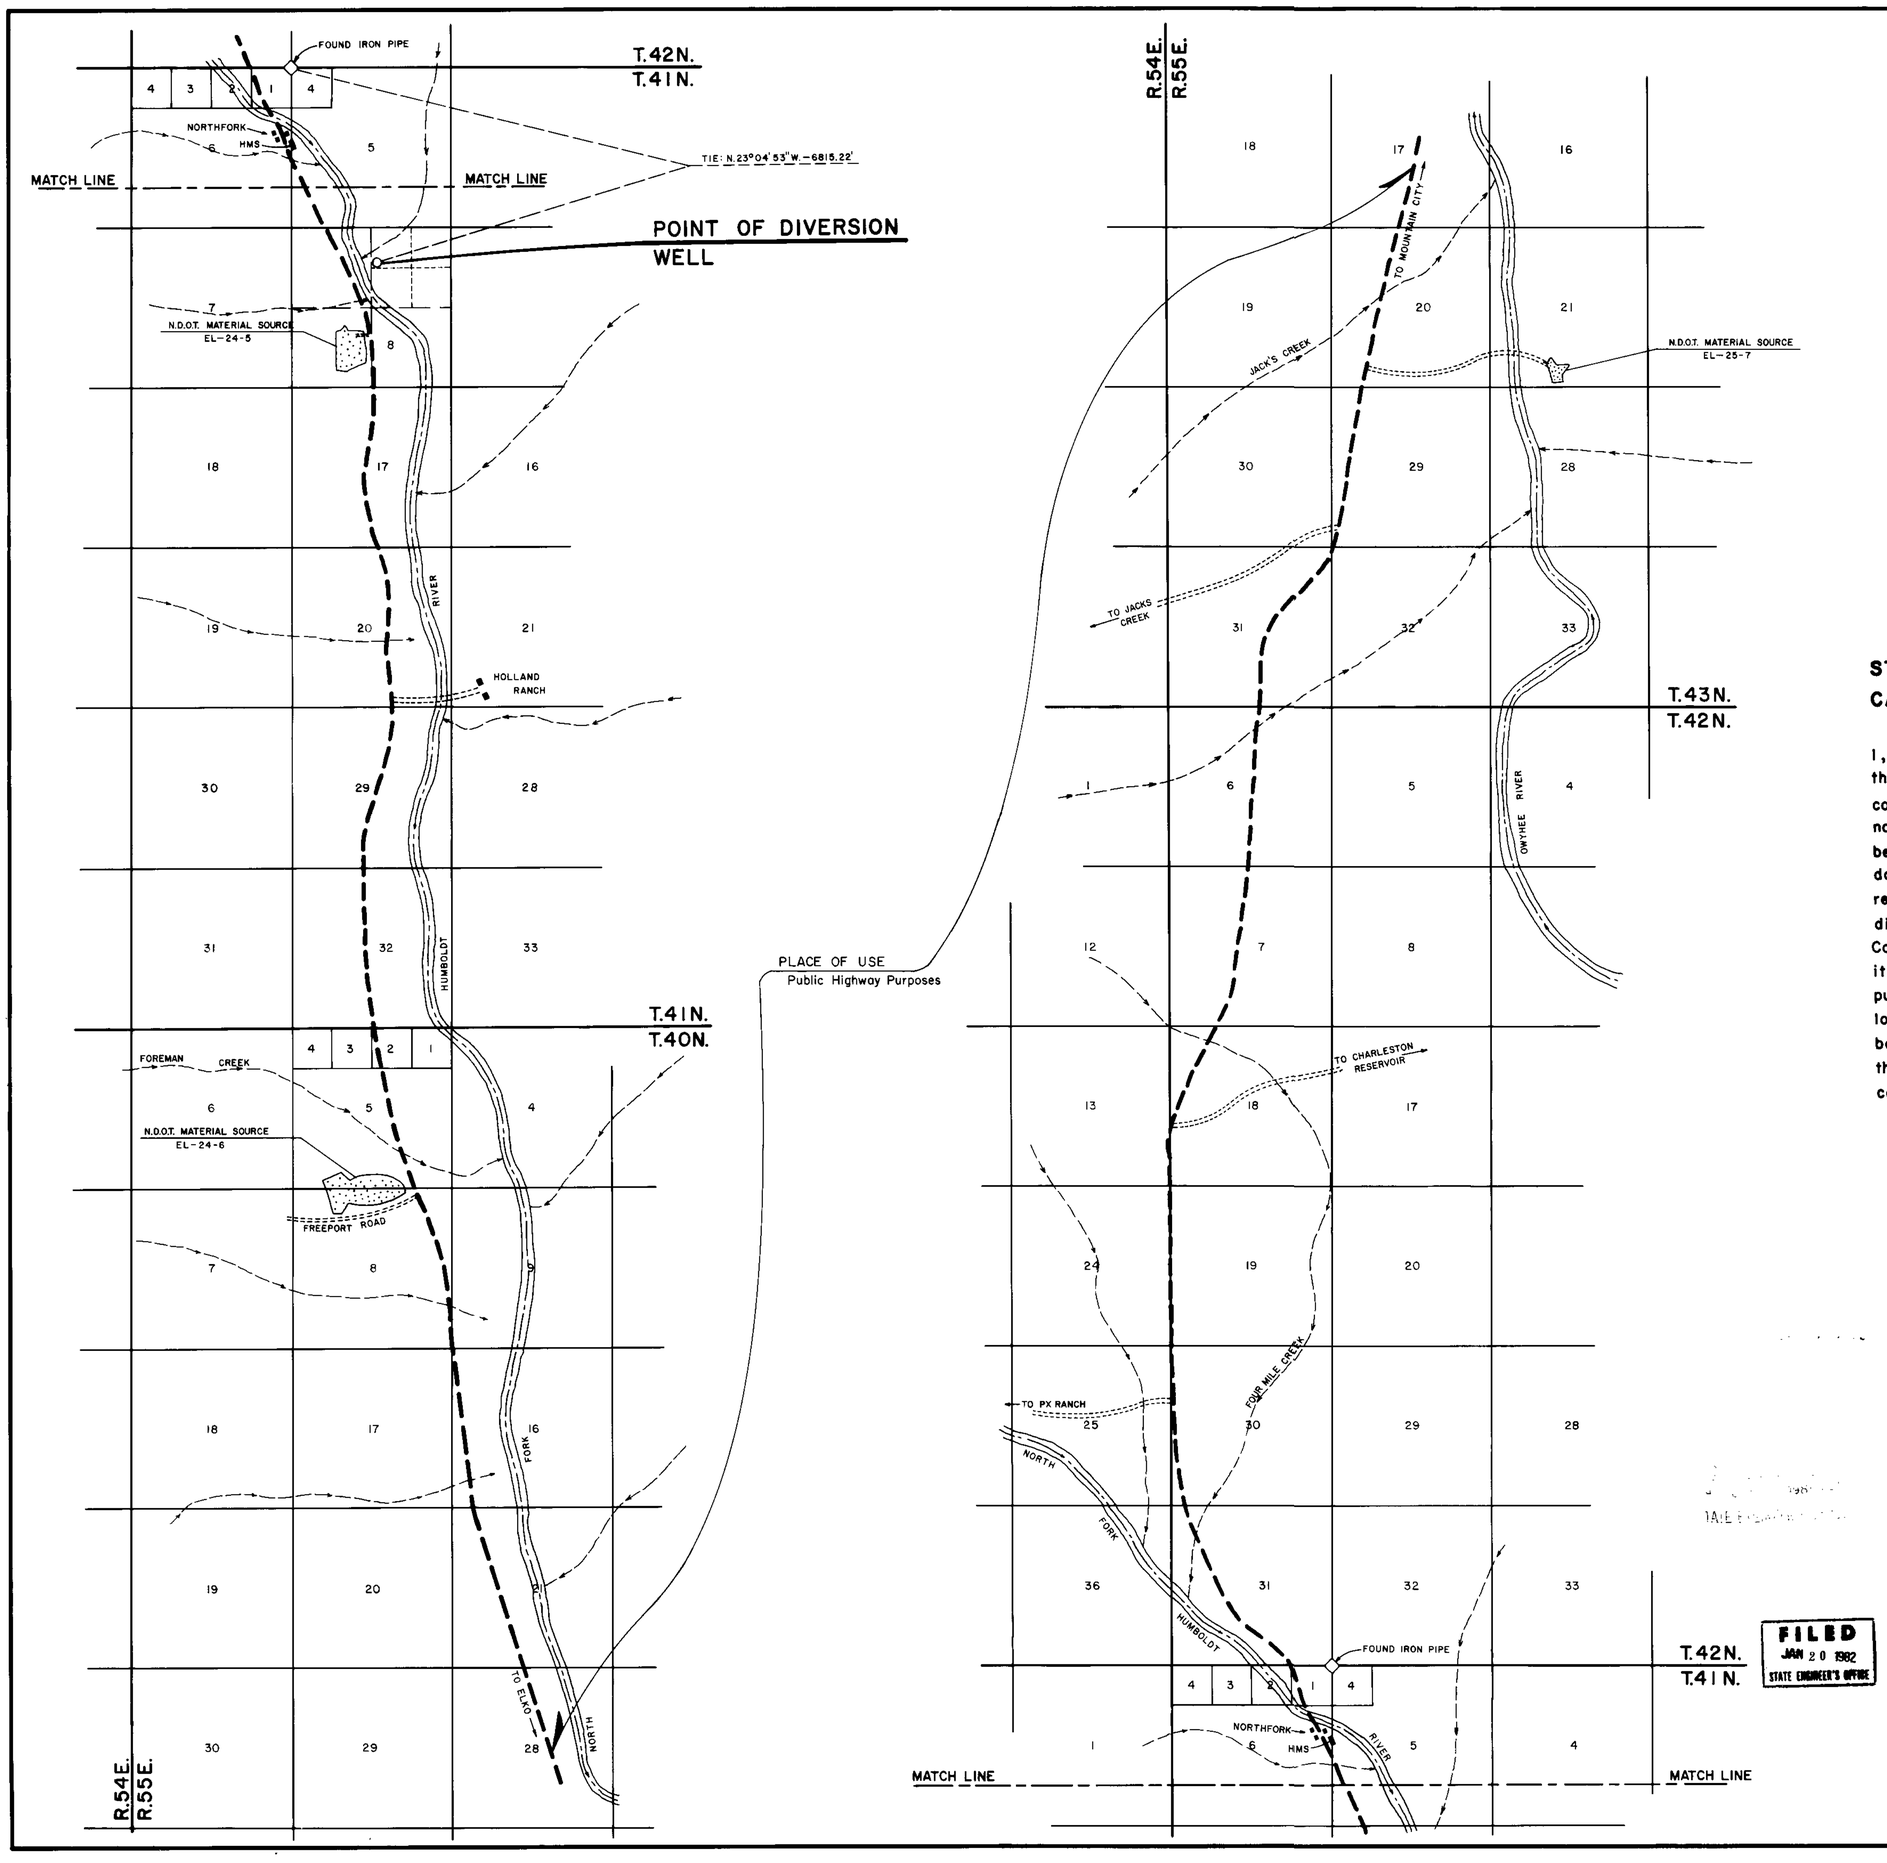

TRACED: DAM
CHECKED: [illegible]

STATE OF NEVADA
CARSON CITY

I, Kim Koenig, being first duly sworn, depose and say that this map, consisting of one sheet, has been correctly drawn to the designated scale from the field notes of a survey under my supervision and direction, between the 19TH day of August, and the 20TH day of August, 1981; that it truly and correctly represents the proposed location of the well used to divert water from an underground source in Elko County, by the State of Nevada, acting by and through its Department of Transportation, for public highway purposes. That the proposed point of diversion, the location and size of the proposed drilled well, and the boundary of all lands, showing by 40 acre subdivisions, the areas proposed to be irrigated, are fully and correctly designated thereon.

Kim Koenig
State Water Right Surveyor No. 402

SUBSCRIBED AND SWORN BEFORE ME THIS 12TH DAY OF October, 1981, NOTARY PUBLIC IN AND FOR CARSON CITY, NEVADA.

Iris Brown

BEARING SOURCE: N.D.O.T. SURVEY — WEST BOUNDARY SECTION 5, T.41N., R.55E., M.D.M., BEARS N.0°04'53"W.

1 3/4 1/2 1/4 0 1/2 1
STATUTE MILE
1 INCH = 1/2 MILE

44617

FILED
JAN 20 1982
STATE ENGINEER'S OFFICE

MAP

TO ACCOMPANY APPLICATION TO APPROPRIATE WATER FOR PUBLIC HIGHWAY PURPOSES

SERIAL NO. 44617
ELKO COUNTY
FROM: WELL

DATE: OCT. 1981
BY: STATE OF NEVADA, DEPT. OF TRANSPORTATION

44617