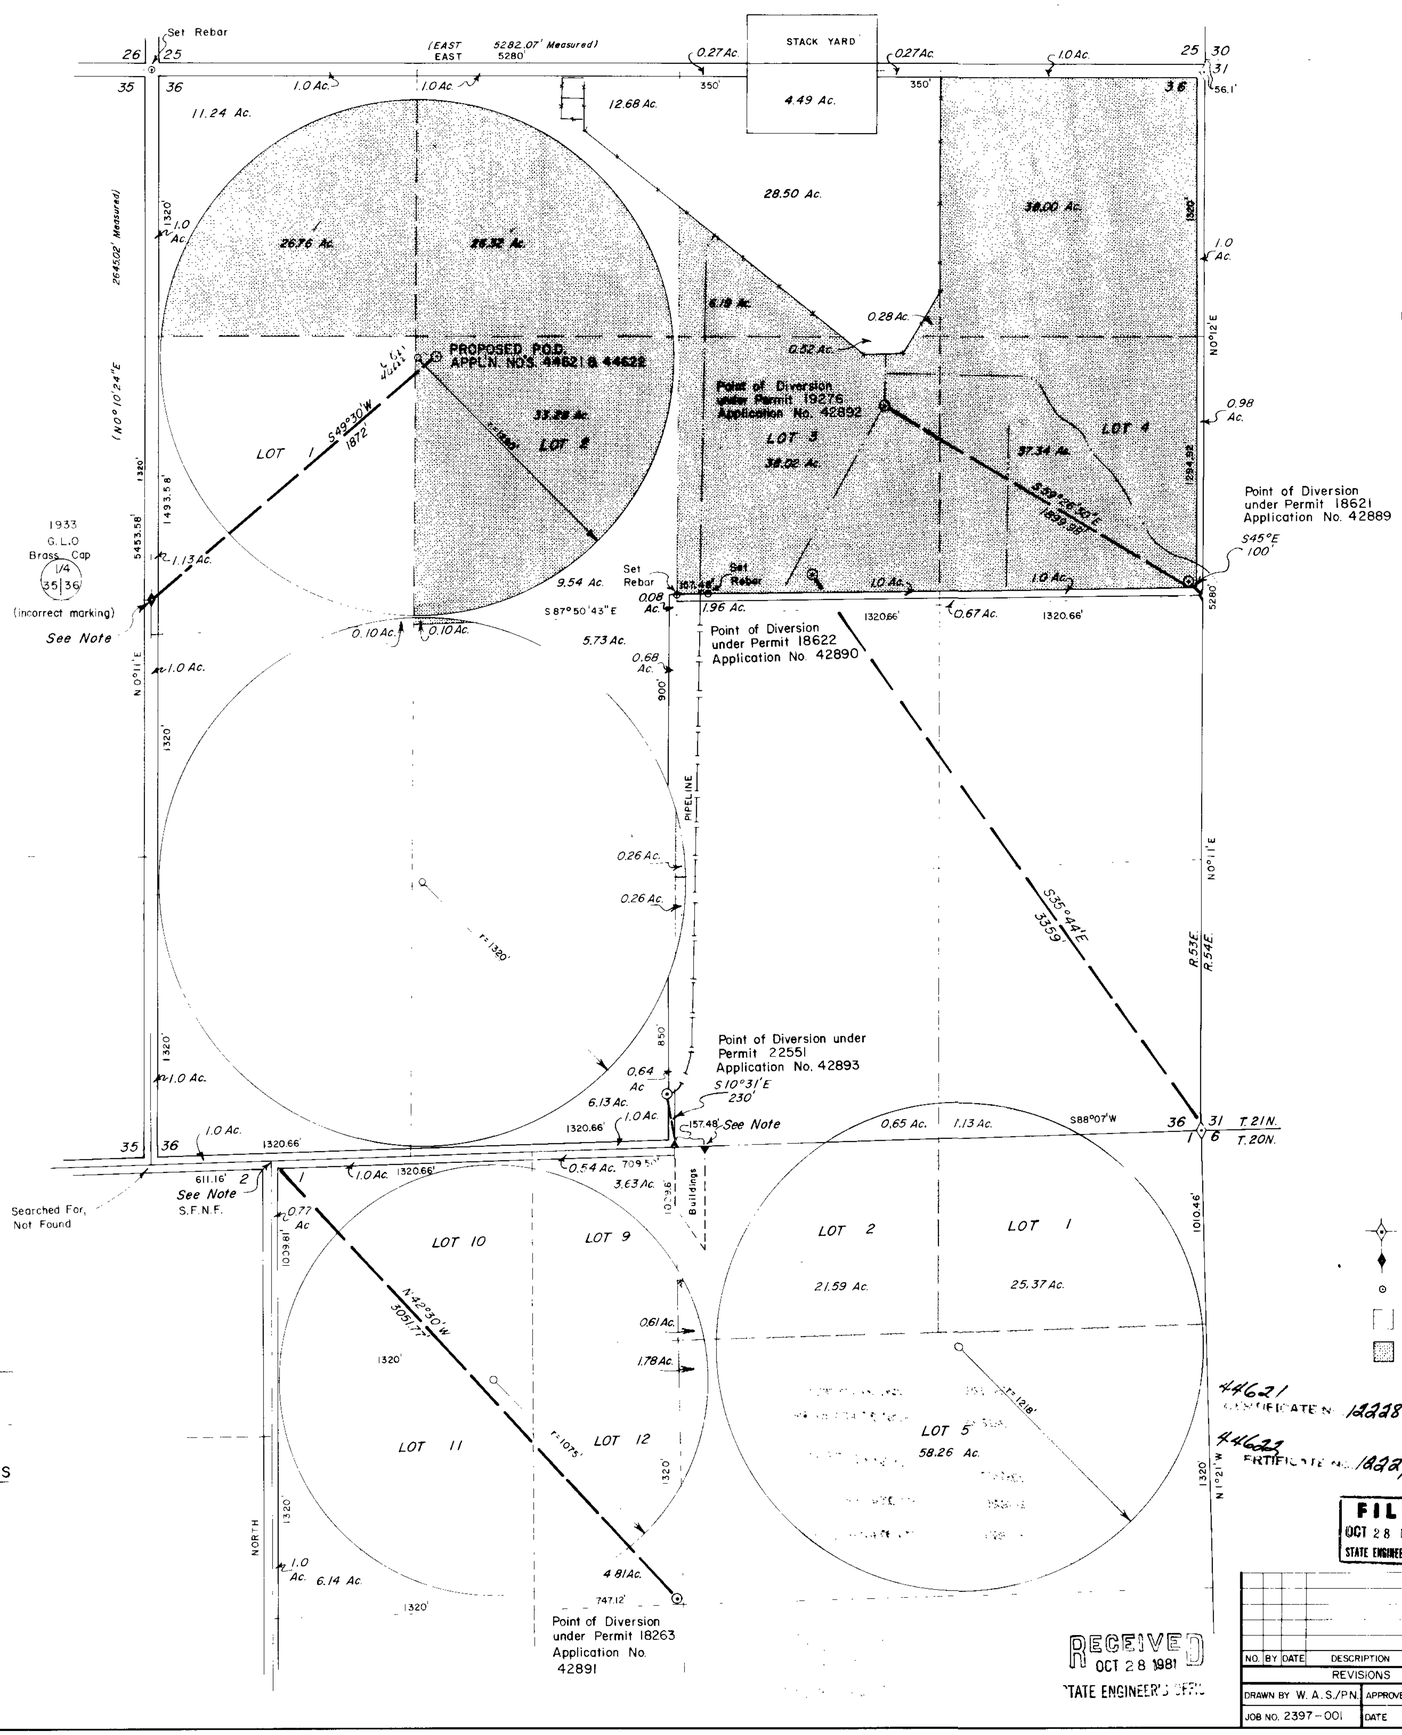

T.20,21 N.,R.53E.
M.D.M.

NOTE:

W¼ Sec.Corner Sec. 36: Corner found and marked as noted Official field notes indicate W¼ Corner for Section 36 to be 173.58 ft. South, which is position used in this survey.

NW Corner, Section 1 : Corner not found. Probably destroyed in road construction.

N¼ Section Corner, Section 1: Separate monuments found for N¼ Section 1 and S¼ Section 36, as shown. Official notes describe common quarter-section corner only, which was used in this survey

STATE OF NEVADA }
COUNTY OF ELKO } ss.

I, William A. Nisbet, being first duly sworn, depose and say that this map, consisting of one sheet, has been correctly drawn to the designated scale from field notes of a survey, made under my supervision and direction, on the 5th day of OCTOBER, 1981; that it truly and correctly represents the proposed location and extent of the works used to divert water from an UNDERGROUND SOURCE in EUREKA COUNTY by LAVERNE D. & EUNICE M. MACHACEK for IRRIGATION & DOMESTIC PURPOSES. That the proposed points of diversion, the approximate location and size of the diverting channel, all reservoirs or basins, the location and names of all other works which will cross or connect with the proposed works, and the boundary of all lands, showing by 40-acre subdivisions the areas proposed to be irrigated, are fully and correctly designated thereon.

William A. Nisbet

STATE WATER RIGHT SURVEYOR NO. 440

REGISTERED LAND SURVEYOR - STATE OF NEVADA
WILLIAM A. NISBET
5005

Subscribed and sworn to before me this 22nd day of Oct, 1981.
Notary Public in and for Elko County, Nevada.

Lara Bernadat

BASIS OF BEARINGS: U.S.G.L.O. Survey Plat Map
Approved on April 1, 1935

LEGEND

- FOUND SECTION CORNER, IRON PIPE w/BRASS CAP
- FOUND 1/4 SECTION CORNER, IRON PIPE w/BRASS CAP
- SET REBAR
- Existing Place of Use – Permit 42892
- Existing Place of Use – Permit 19276

44621 CERTIFICATE NO. 12228 ISSUED 8/25/89
44622 CERTIFICATE NO. 12229 ISSUED 8/25/86

0 400 800 1200 1600 2000
SCALE: 1" = 400'

FILED
OCT 28 1981
STATE ENGINEER'S OFFICE

NO.	BY	DATE	DESCRIPTION	CHK'D	APP'D
			REVISIONS		

DRAWN BY W. A. S./P.N. APPROVED BY WAN
JOB NO. 2397-001 DATE 10/81

RECEIVED
OCT 28 1981
STATE ENGINEER'S OFFICE

MAP
TO ACCOMPANY APPLICATIONS TO CHANGE THE POINT OF DIVERSION UNDER 19276 & 42892

BY: LaVERNE D. & EUNICE M. MACHACEK

FOR: IRRIGATION & DOMESTIC PURPOSES

FROM: UNDERGROUND SOURCES

CHILTON ENGINEERING
421 COURT STREET ELKO, NEVADA

W81033

64633 44622 44621