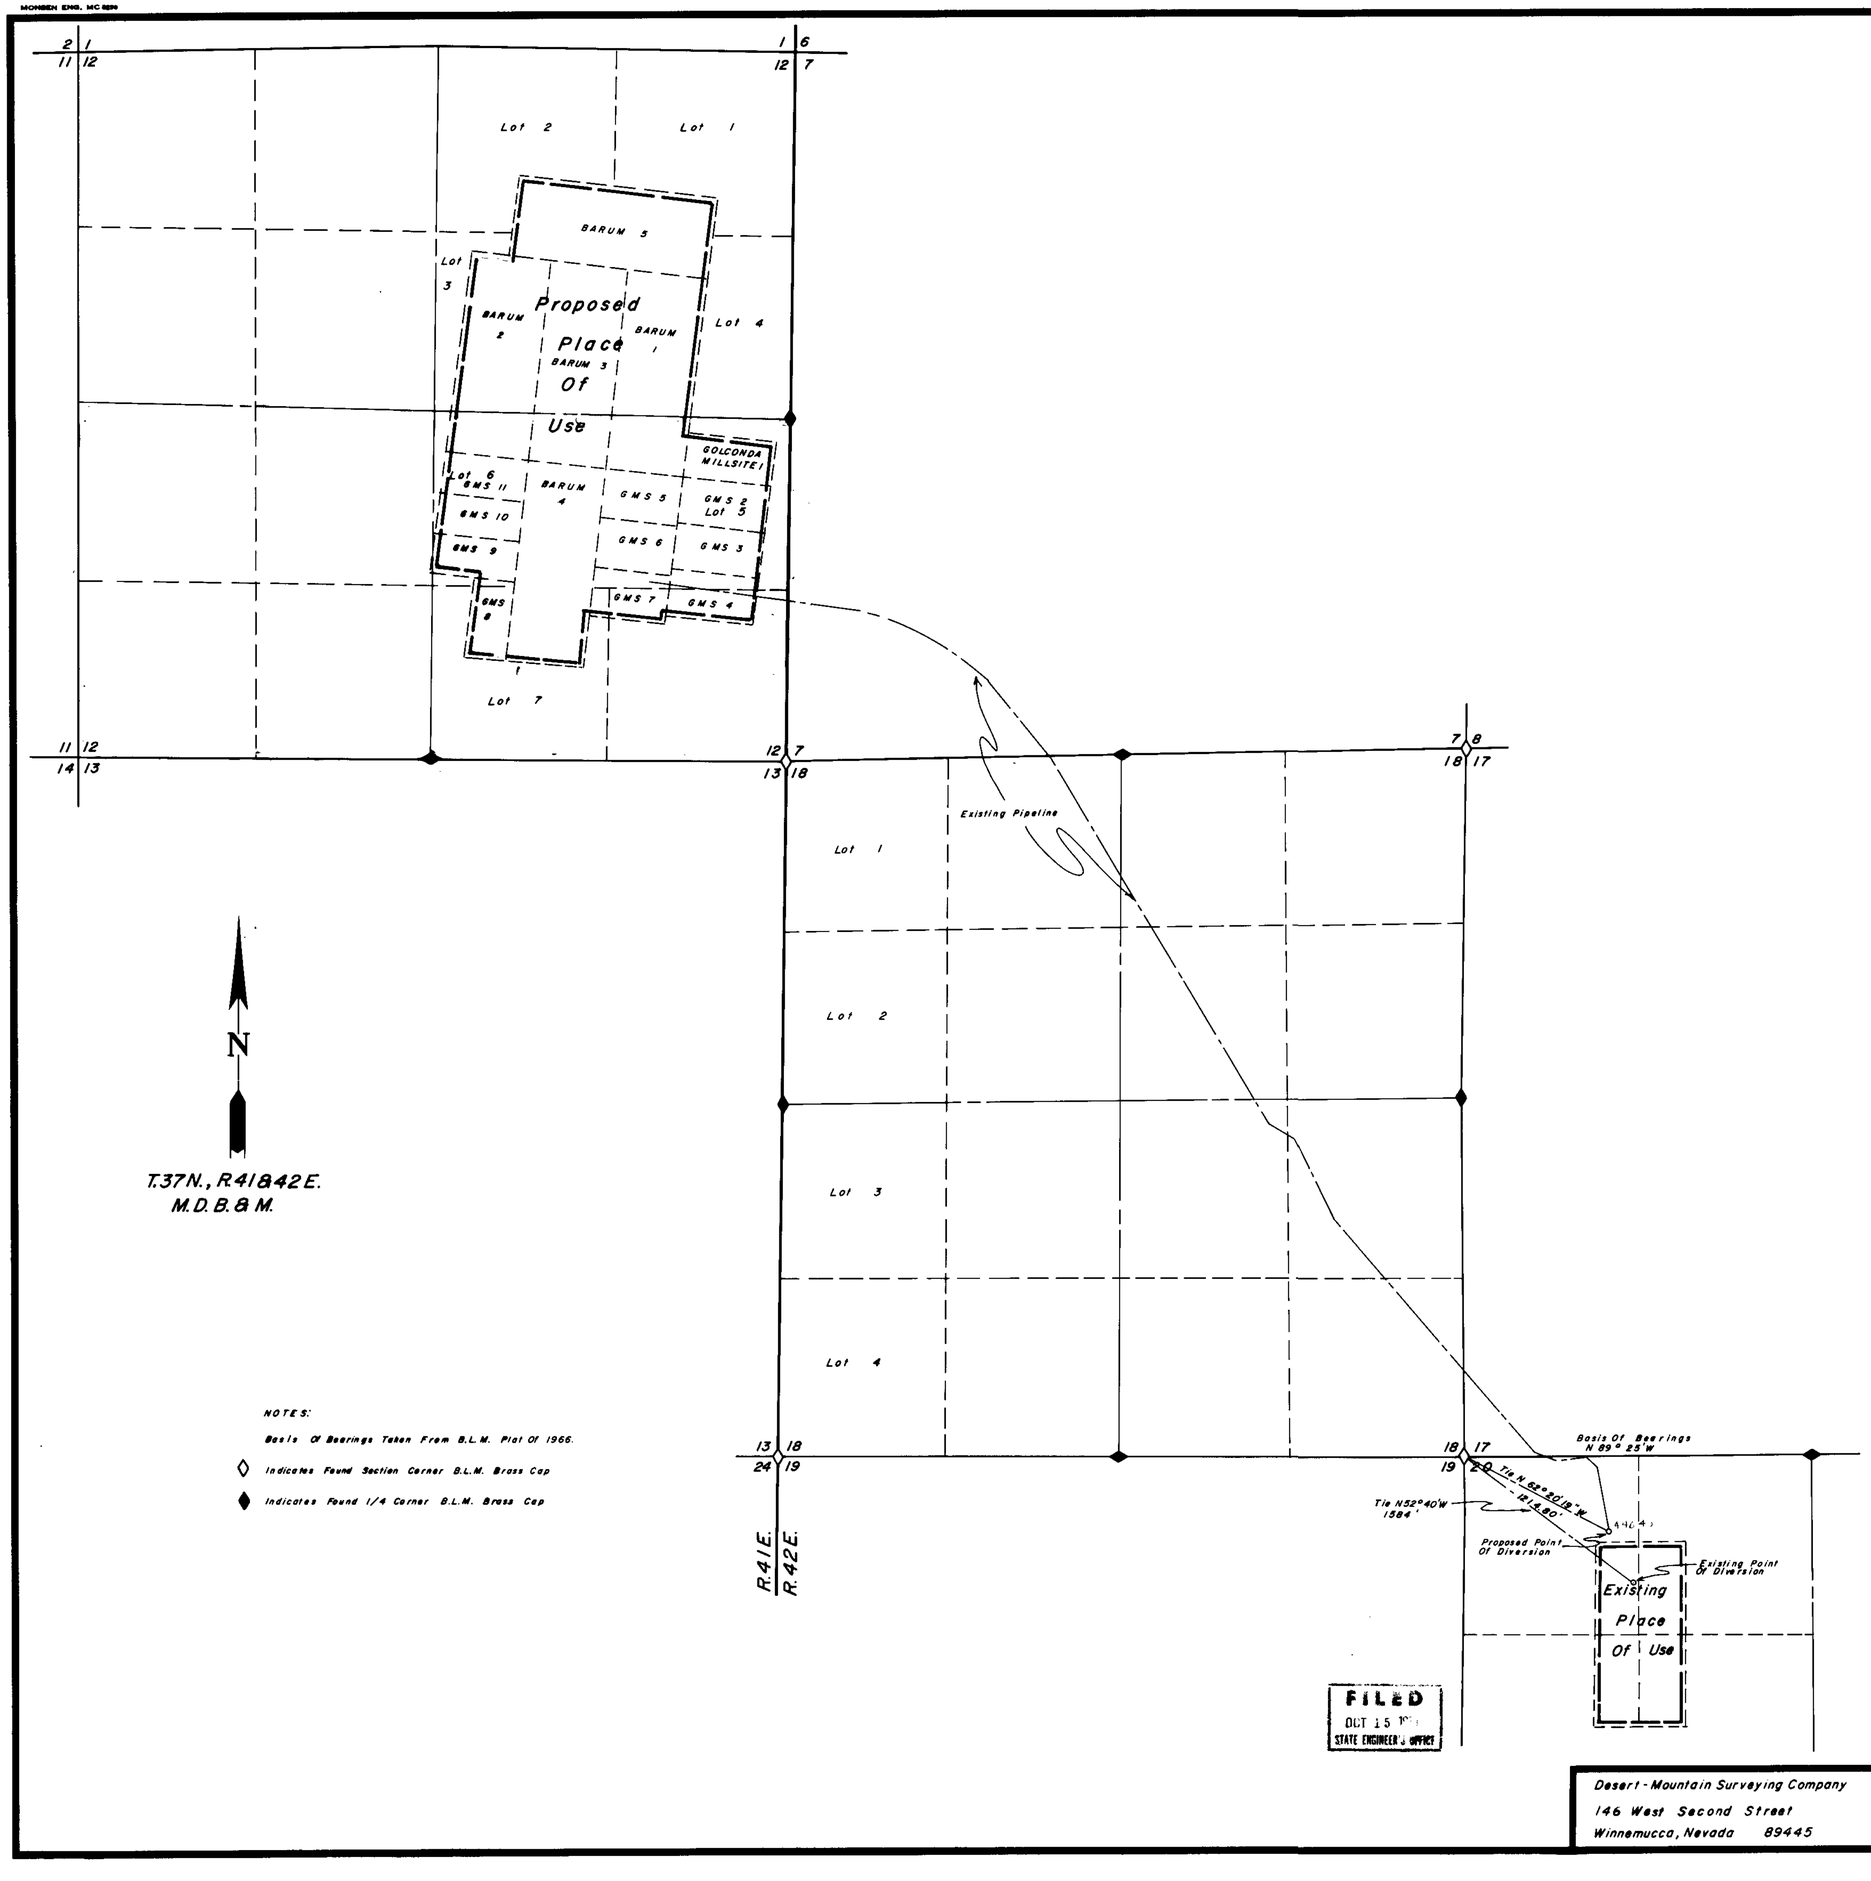

NOTES:

Basis Of Bearings Taken From B.L.M. Plat Of 1966.

◇ Indicates Found Section Corner B.L.M. Brass Cap

◆ Indicates Found 1/4 Corner B.L.M. Brass Cap

State of Nevada
County of Humboldt } S.S.

I, John H. Milton III, being first duly sworn, depose and say that this map, consisting of one sheets, has been correctly drawn from field notes of a survey made by me during September, 1981, that it truly and correctly represents the location and extent of the works used to divert water from underground in Humboldt County by Milchem Incorporated for mining, milling & domestic purposes, that the proposed point of diversion, the approximate location and size of the diverting channel, all reservoirs or basins, the locations and names of all other works which will cross or connect with the proposed works, and the boundary of all lands, showing by 40-acre subdivisions the areas proposed to be irrigated, are fully and correctly described thereon.

John H. Milton III
State Water Right Surveyor No. 573

Subscribed and sworn to before me this 12th day of October 1981.

Dolores Crawford
Notary Public

Scale 1" = 600'

600 0 600 1200 1800 2400

FILED
OCT 15 1981
STATE ENGINEER'S OFFICE

Desert-Mountain Surveying Company
146 West Second Street
Winnemucca, Nevada 89445

44640

Map To Accompany Application To Change The Point Of Diversion And The Place Of Use Under Permit No. 29661 By Milchem Incorporated For Mining, Milling & Domestic Purposes From Underground

Humboldt County Nevada

44640