GRAYSON RANCH
PARADISE VALLEY

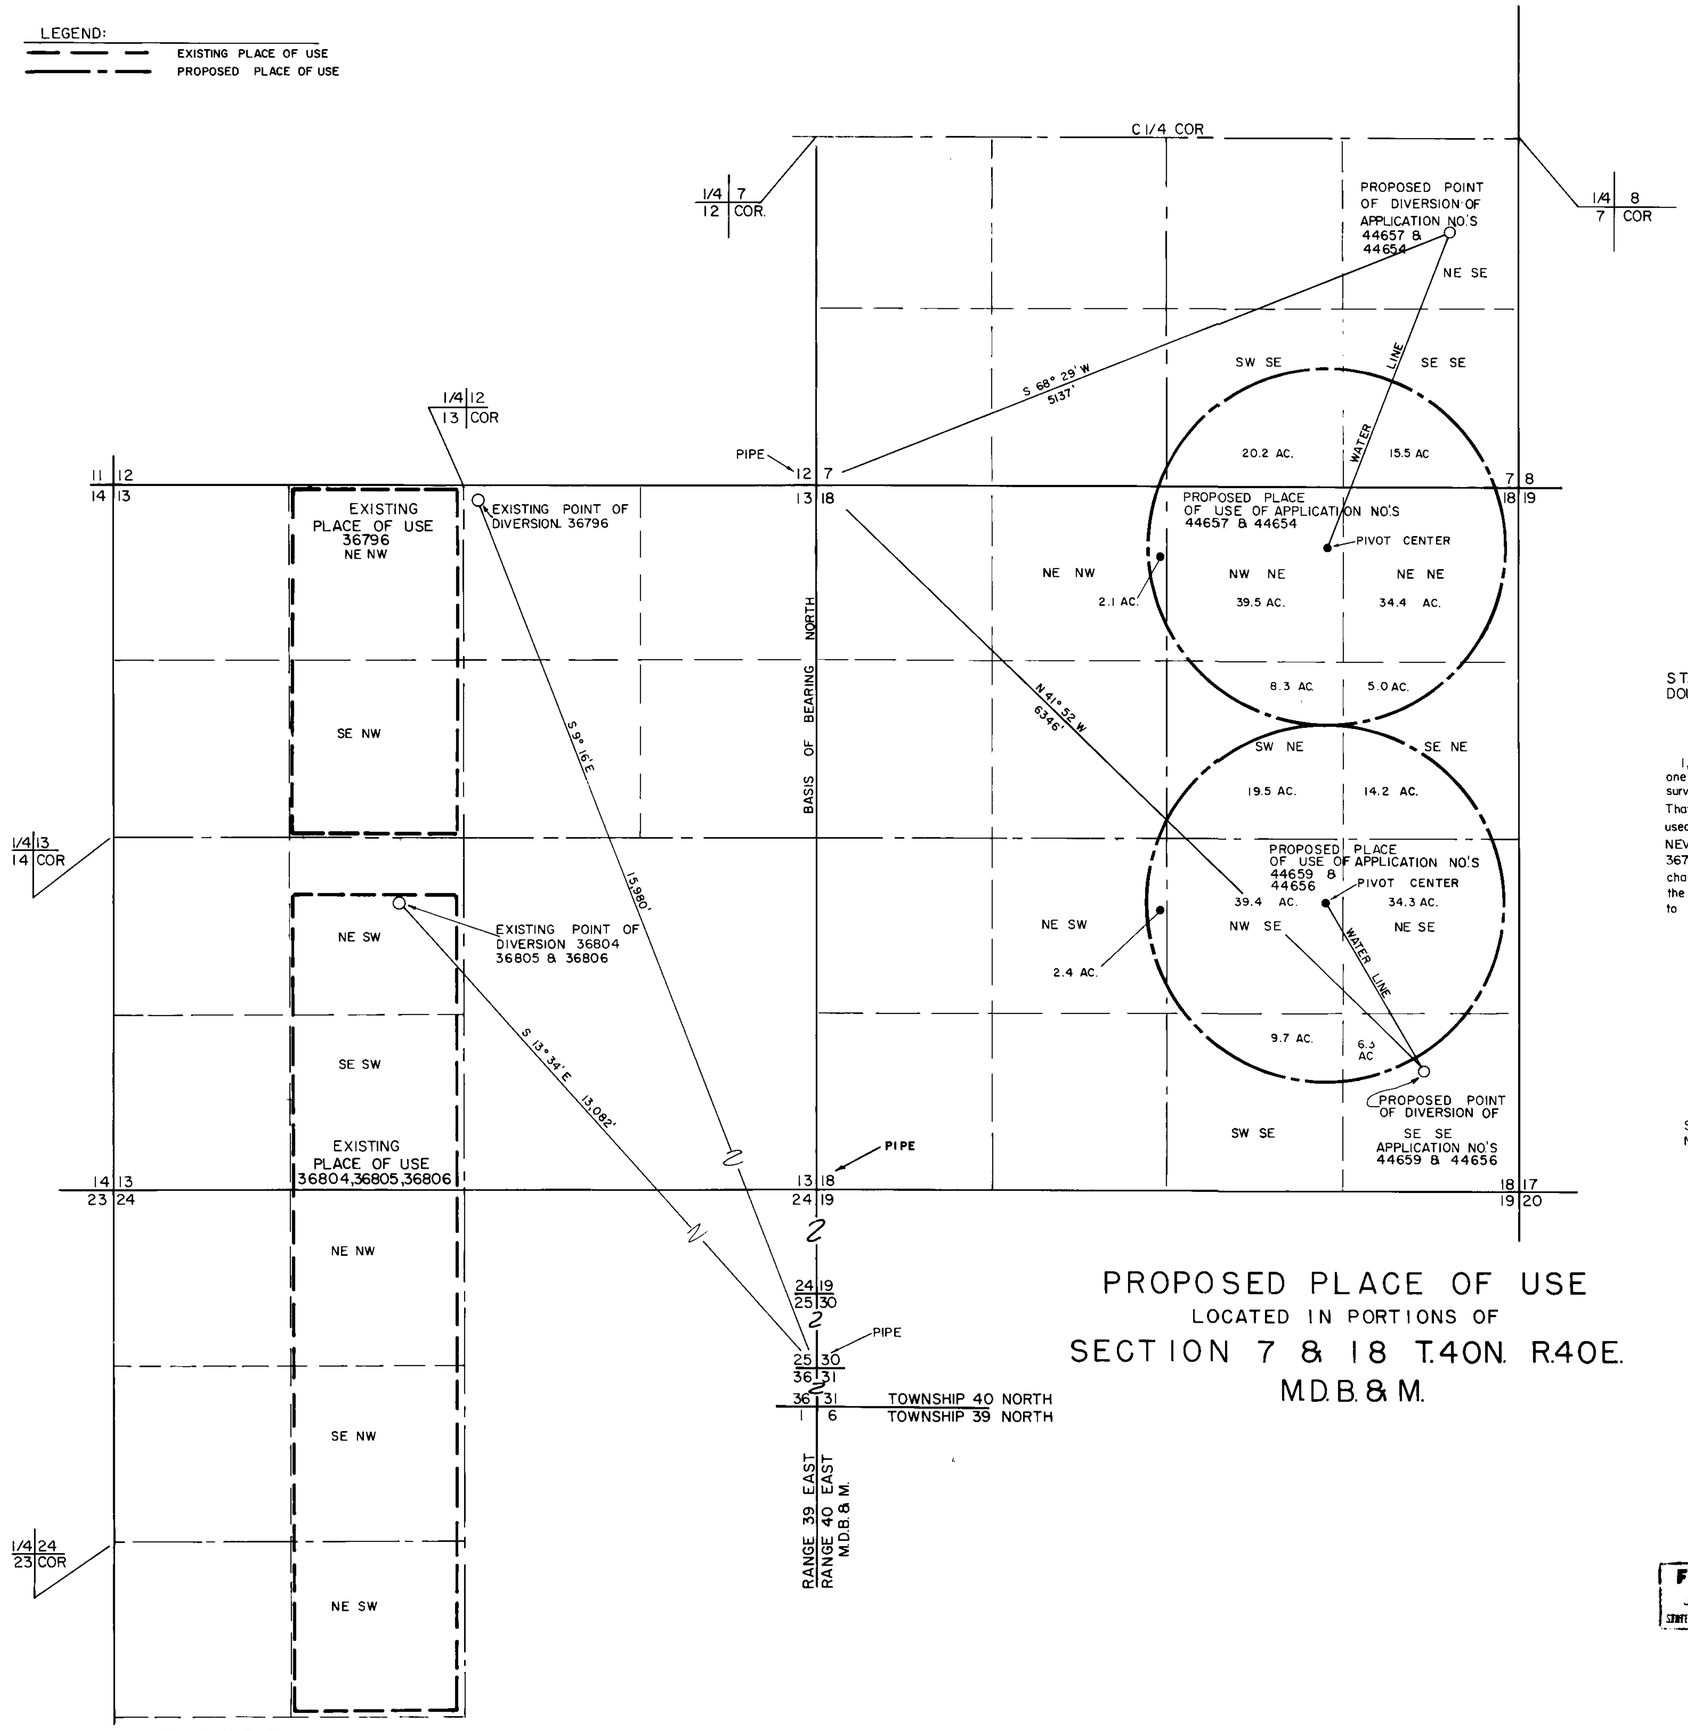

SECTION	SUBDIVISION	TOWNSHIP	RANGE	CULTIVATED ACREAGE	DESCRIPTION OF CULTURE
7	SW4 SE4	T.40N.	R.40E	20.2 ac.	BARLEY
"	SE4 SE4	"	"	15.5 ac.	"
18	NE4 NW4	"	"	2.1 ac.	"
"	NW4 NE4	"	"	39.5 ac.	"
"	NE4 NE4	"	"	34.4 ac.	"
"	SW4 NE4	"	"	27.8 ac.	"
"	SE4 NE4	"	"	19.2 ac	"
"	NE4 SW4	"	"	2.4 ac	"
"	NW4 SE4	"	"	39.4 ac.	"
"	NE4 SE4	"	"	34.3 ac.	"
"	SW4 SE4	"	"	9.7 ac.	"
"	SE4 SE4	"	"	6.3 ac.	"
		TOTAL		250.8 ac.	

STATE OF NEVADA }
DOUGLAS COUNTY } S.S.

I, B.J. VASEY, being first duly sworn, depose and say that this map, consisting of one (1) sheet has been correctly drawn to the designated scale from field notes of a survey made under my supervision and direction on the 5th day of OCTOBER, 1981. That it truly and correctly represents the proposed location and extent of works used to divert water from UNDERGROUND sources in HUMBOLDT COUNTY, by NEVADA FIRST CORPORATION for IRRIGATION and DOMESTIC purposes under PERMITS 36796, 36804, 36805 & 36806. That the point of diversion, the location of the diverting channel, the location and names of all other works which will cross or connect with the works, and the boundary of all lands, showing by 40-acre subdivisions, the areas to be irrigated, are fully and correctly designated thereon.

B J Vasey
State Water Right Surveyor No. 306

Subscribed and sworn to before me this 19 day of October 1981, Notary public in and for Douglas County, Nevada.

Georia K. Lash

PROPOSED PLACE OF USE
LOCATED IN PORTIONS OF
SECTION 7 & 18 T.40N. R.40E.
M.D.B.& M.

SCALE 1" = 600'
600 0 600 1200 1800

44654, 56, 57, 58 9

FILED

MAP
TO SUPPORT THE PROOF OF BENEFICIAL USE
AND APPLICATIONS TO CHANGE
THE
PLACE OF USE & POINTS OF DIVERSION OF
PERMITS 36796, 36804, 36805 & 36806
FOR IRRIGATION & DOMESTIC PURPOSES
BY NEVADA FIRST CORPORATION
FROM UNDERGROUND SOURCES
IN HUMBOLDT COUNTY, NEVADA

VASEY ENGINEERING CO., INC.
1637 ESMERALDA PL.
P.O. Box 1164 Minden, Nevada 89423
(702) 782-2382 (702) 882-5417

44659 44657 44656 44654