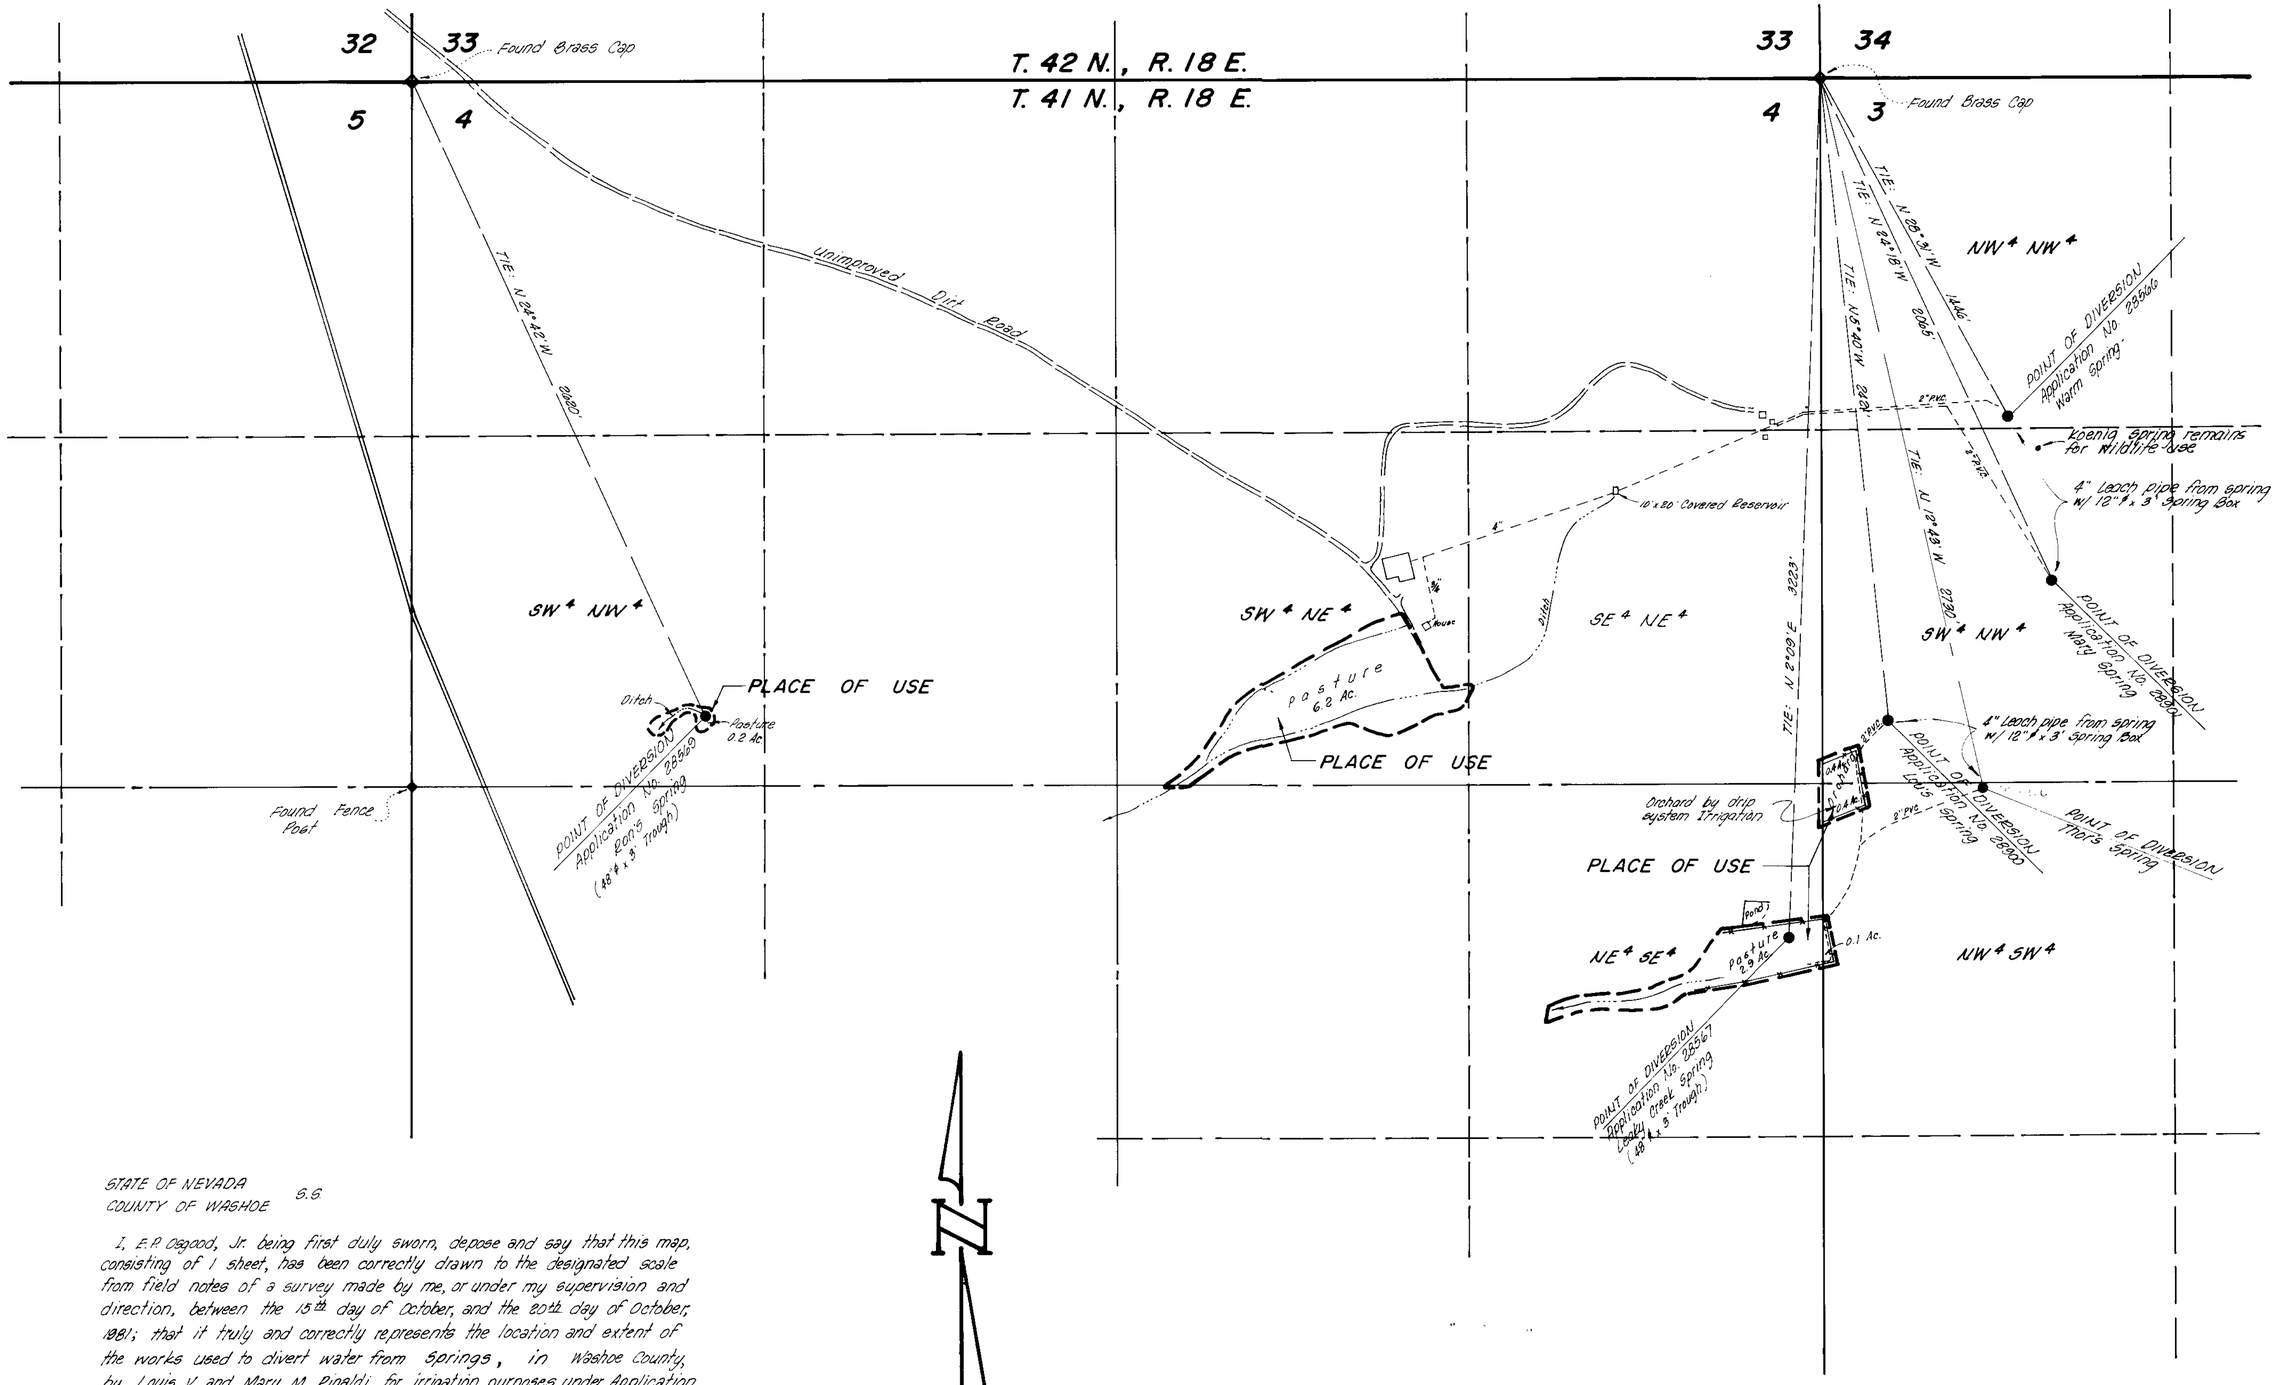

STATE OF NEVADA
COUNTY OF WASHOE S.S

I, E.P. Osgood, Jr. being first duly sworn, depose and say that this map, consisting of 1 sheet, has been correctly drawn to the designated scale from field notes of a survey made by me, or under my supervision and direction, between the 15th day of October, and the 20th day of October, 1981; that it truly and correctly represents the location and extent of the works used to divert water from Springs, in Washoe County, by Louis V. and Mary M. Rinaldi for irrigation purposes under Application No.s 28566, 28567, 28569, 28900 and 28901. That the point of diversion, the location, size of the diverting channel, location and description of all measuring devices, the location and extent of lands owned or controlled by the applicant upon which water applied for under Application No.s 28566, 28567, 28569, 28900 and 28901 is used, together with the area and kind of culture in each 40-acre subdivision, and the location and names of all other works or streams which are crossed by or connected with said works are fully and correctly designated therein.

E.P. Osgood
E.P. Osgood, Jr. State Water Right Surveyor No. 294

Subscribed to and sworn to before me this 19th day of October, 1981.

Marvin Hamrick
Notary Public in and for Washoe County, Nevada

MARVIN HAMRICK
Notary Public - State of Nevada
Washoe County
My Appointment Expires May 8, 1984

Basis of Bearings: Magnetic Variation 18°

44666 CERTIFICATE No. 14396 ISSUED 08-09-96
28566 CERTIFICATE No 10780 ISSUED 11/7/83
28567 CERTIFICATE No 10781 ISSUED 11/7/83
28569 CERTIFICATE No 10782 ISSUED 11/7/83
28900 CERTIFICATE No 10783 ISSUED 11/7/83
28901 CERTIFICATE No 10784 ISSUED 11/7/83

FILED
FEB 10 1982
STATE ENGINEER'S OFFICE

'82 FEB 10 P2:16
STATE ENGINEER'S OFFICE

44666

MAP TO ACCOMPANY
PROOF OF BENEFICIAL USE UNDER APPLICATION NO.S 28566, 28567, 28569, 28900 AND 28901 AND APPLICATION TO APPROPRIATE WATER FOR IRRIGATION AND DOMESTIC USE BY

LOUIS V. & MARY M. RINALDI
FROM SPRINGS
WASHOE COUNTY, NEVADA —— OCTOBER 1981

E.P. OSGOOD, JR., ST. WTR. RT. SUR. NO. 294

28901 28900 28569 28567 28566 44666