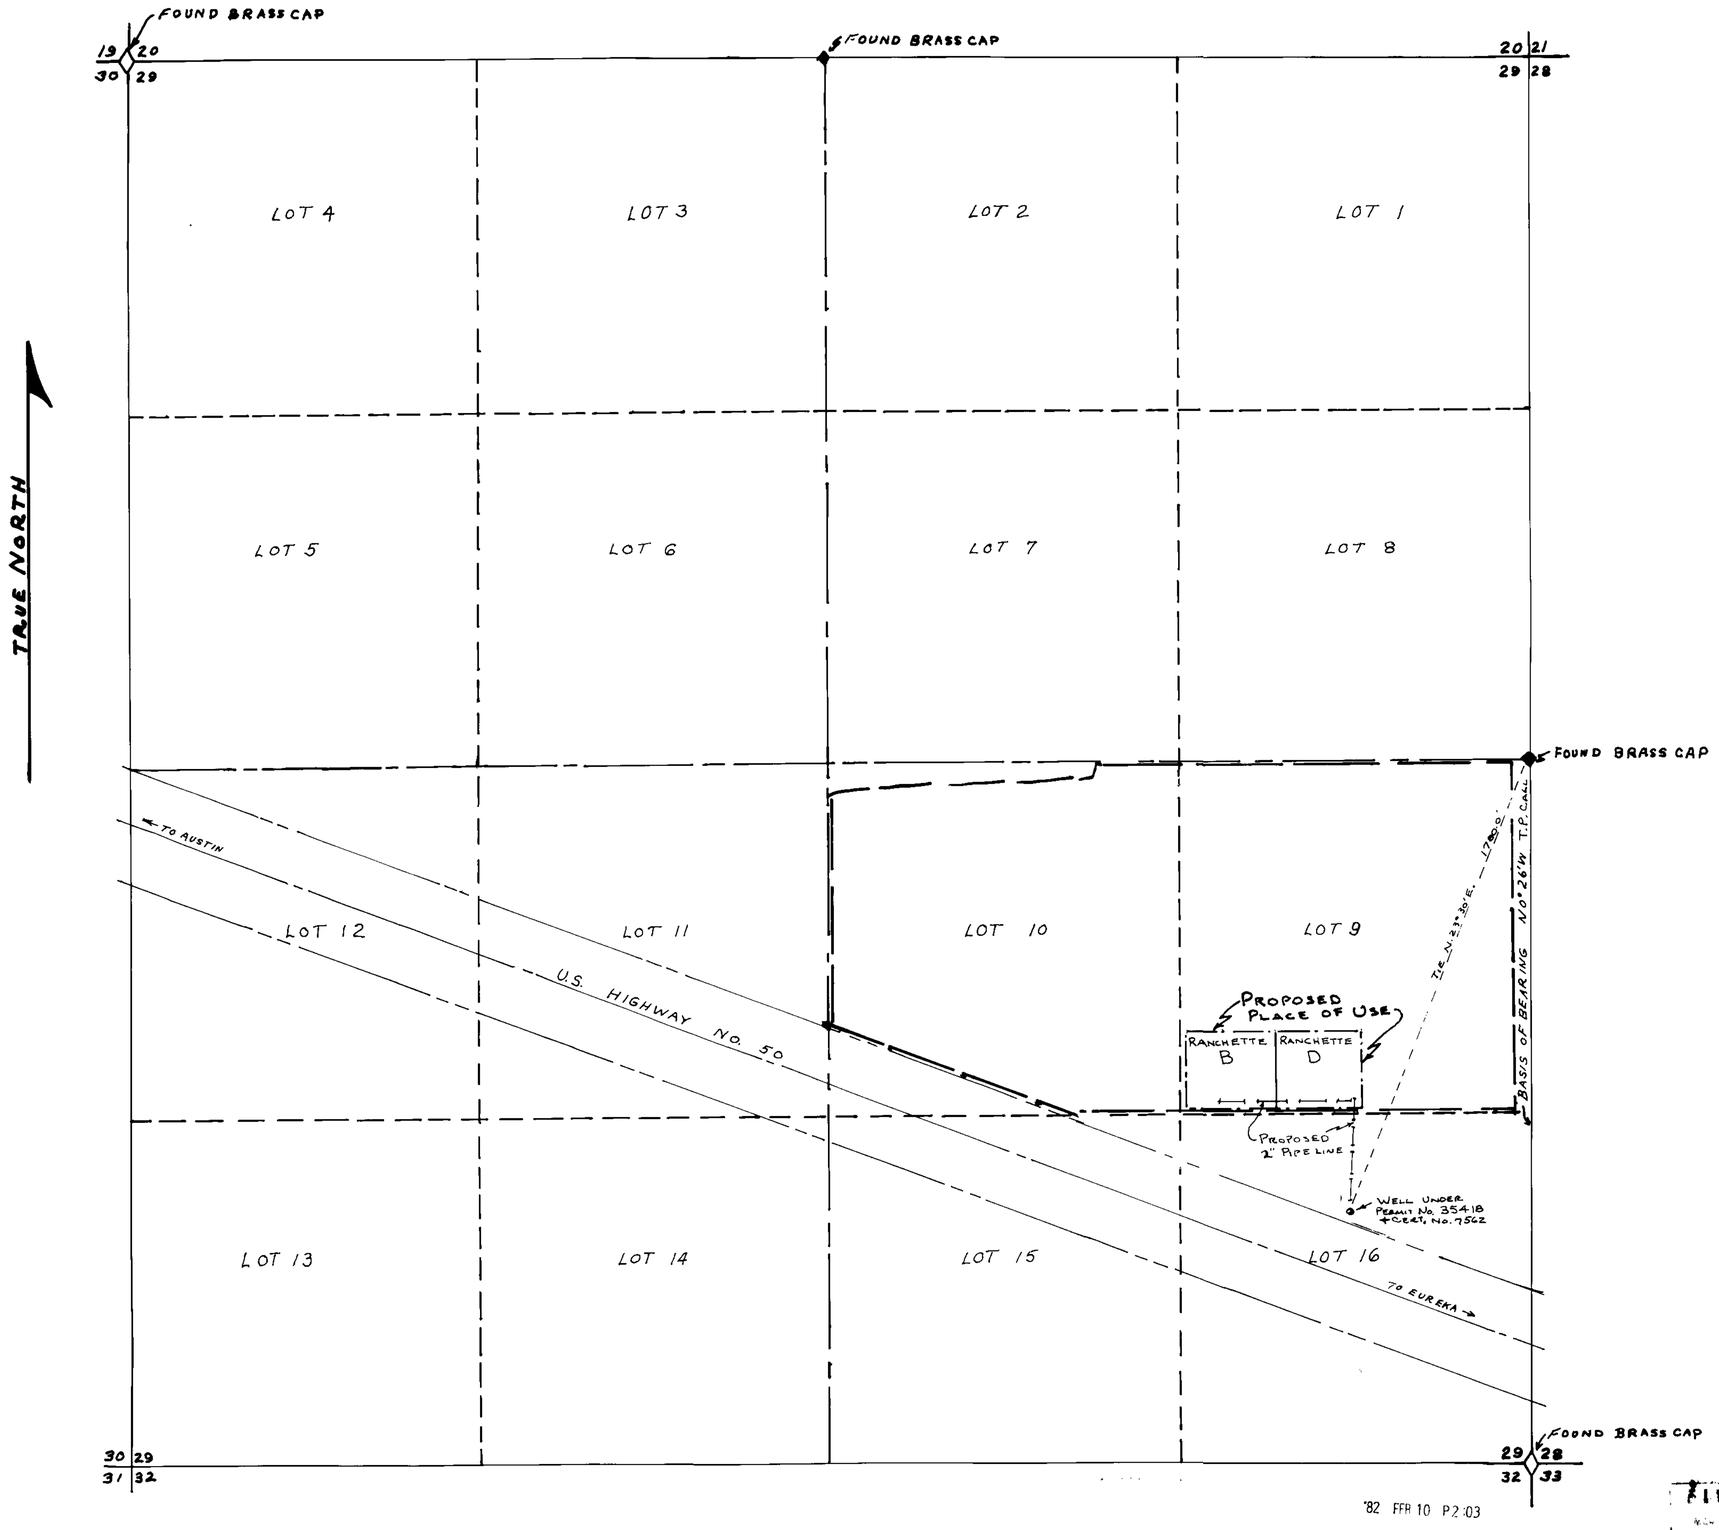

T.20N., R.53E., M.D.B.&M.

STATE OF NEVADA }S.S.
COUNTY OF WHITE PINE }

I, ARNOLD C. WOOD BEING FIRST DULY SWORN, DEPOSE AND SAY THAT THIS MAP CONSISTING OF 1 SHEET, HAS BEEN CORRECTLY DRAWN TO THE DESIGNATED SCALE FROM FIELD NOTES OF A SURVEY MADE BY ME ON THE 9TH DAY OF SEPTEMBER, 1981, THAT IT TRULY & CORRECTLY THE LOCATION & EXTENT OF THE WORKS USED TO DIVERT WATER FROM AN UNDERGROUND SOURCE IN EUREKA CO. UNDER CERTIFICATE No. 7562 & APPLICATION No. 35418. THAT PRESENT POINT OF DIVERSION, THE EXISTING PLACE OF USE AND THE PROPOSED PLACE OF USE ARE FULLY AND CORRECTLY DESIGNATED THEREON.

Arnold C. Wood
NEV. STATE WATER RIGHTS SURVEYOR No. 495

SUBSCRIBED AND SWORN TO BEFORE ME THIS 19th DAY OF October, 1981

Leo L Curto
NOTARY PUBLIC IN AND FOR WHITE PINE COUNTY, NEVADA

LEGEND

SECTION CORNER FOUND
1/4 CORNER FOUND
OUTLINE OF PRESENT PLACE OF USE
OUTLINE OF PROPOSED PLACE OF USE

BASIS FOR BEARINGS: TOWNSHIP PLAT CALL BETWEEN THE E1/4 COR AND SE COR. SECTION 29

0 300' 600' 900' 1200' 1500'
SCALE 1"=300'

'82 FEB 10 P2:03
STATE ENGINEER'S OFFICE

FILED
STATE ENGINEER

MAP TO ACCOMPANY APPLICATION TO CHANGE THE PLACE OF USE AND MANNER OF USE OF A PORTION UNDER PERMIT No. 35418 FROM IRRIGATION TO QUAZI-MUNICIPAL USE
BY: BYRON L. & UVA HARRIS
MAP BY: ARNOLD C. WOOD R.L.S. 3144

'82 MAR -3 P2:23
STATE

44668 41668