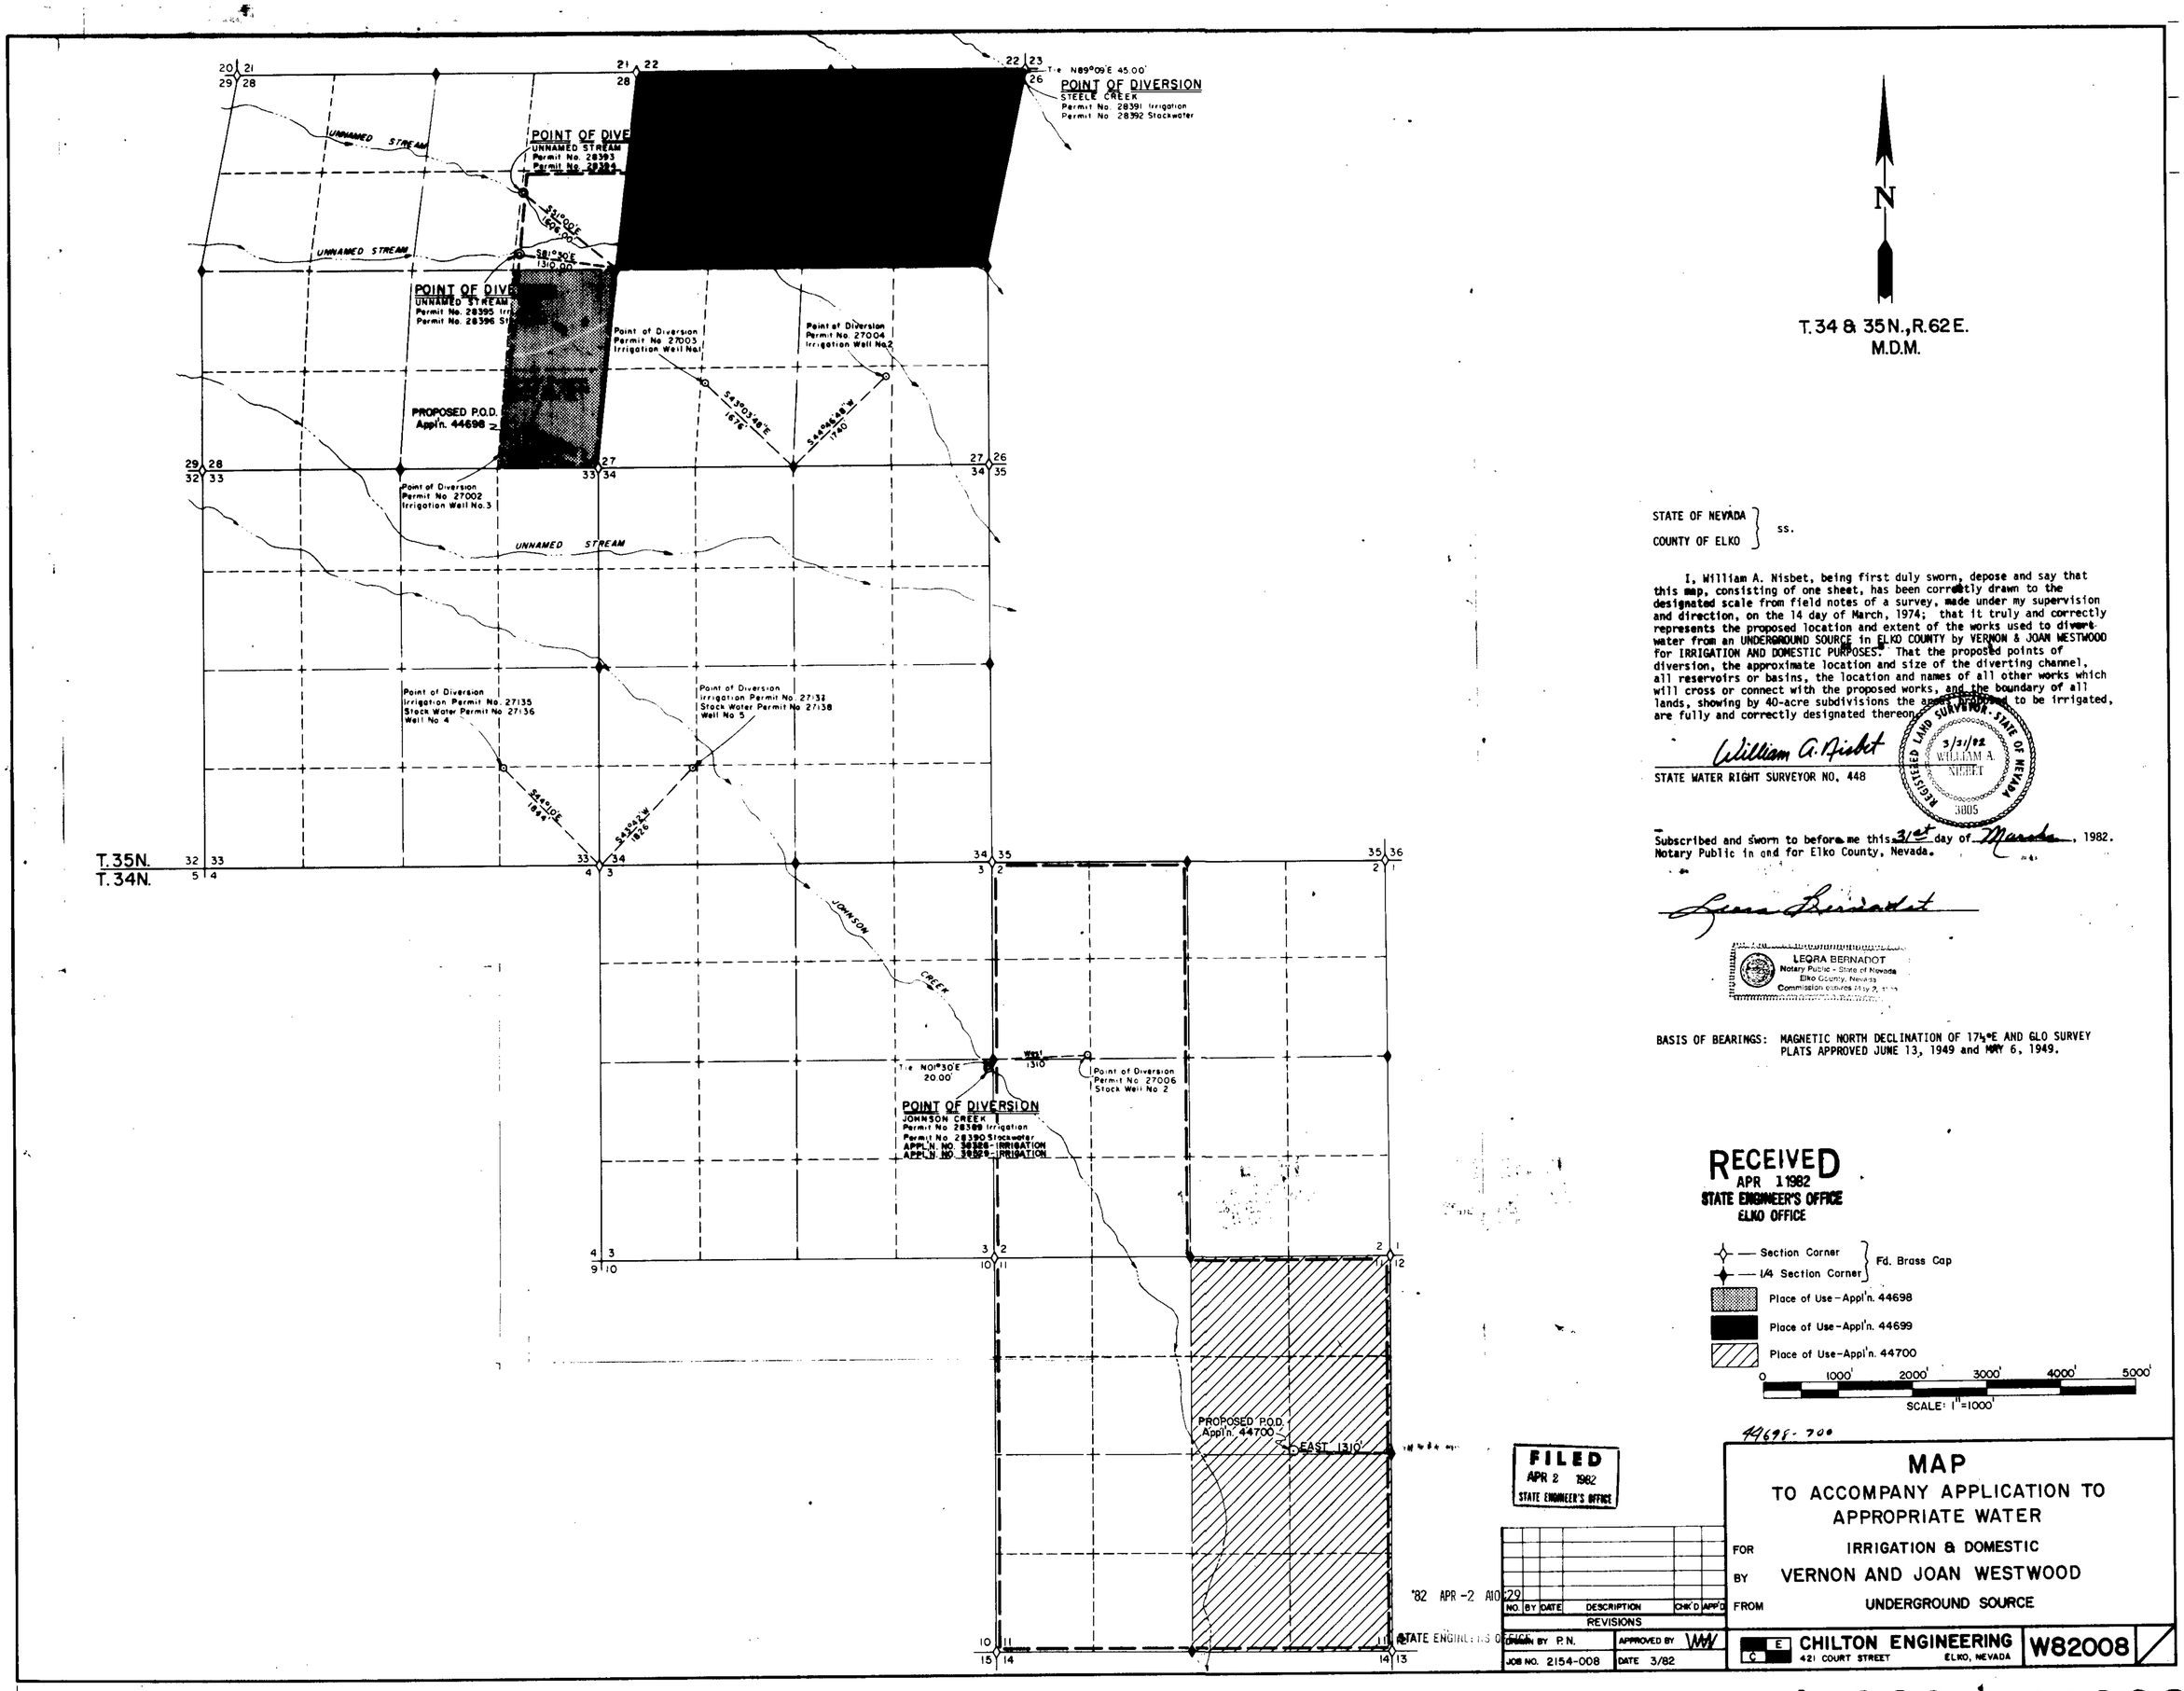

STATE OF NEVADA }
COUNTY OF ELKO } ss.

I, William A. Nisbet, being first duly sworn, depose and say that this map, consisting of one sheet, has been correctly drawn to the designated scale from field notes of a survey, made under my supervision and direction, on the 14 day of March, 1974; that it truly and correctly represents the proposed location and extent of the works used to divert water from an UNDERGROUND SOURCE in ELKO COUNTY by VERNON & JOAN WESTWOOD for IRRIGATION AND DOMESTIC PURPOSES. That the proposed points of diversion, the approximate location and size of the diverting channel, all reservoirs or basins, the location and names of all other works which will cross or connect with the proposed works, and the boundary of all lands, showing by 40-acre subdivisions the area proposed to be irrigated, are fully and correctly designated thereon.

William A. Nisbet
STATE WATER RIGHT SURVEYOR NO. 448

REGISTERED LAND SURVEYOR, STATE OF NEVADA
3/31/82
WILLIAM A. NISBET
3805

Subscribed and sworn to before me this 31st day of March, 1982.
Notary Public in and for Elko County, Nevada.

Leora Bernadot

LEORA BERNADOT
Notary Public - State of Nevada
Elko County, Nevada
Commission expires May 9, 1984

BASIS OF BEARINGS: MAGNETIC NORTH DECLINATION OF 17½°E AND GLO SURVEY PLATS APPROVED JUNE 13, 1949 and MAY 6, 1949.

RECEIVED
APR 1 1982
STATE ENGINEER'S OFFICE
ELKO OFFICE